2007-V-055
Proposed Site Plan

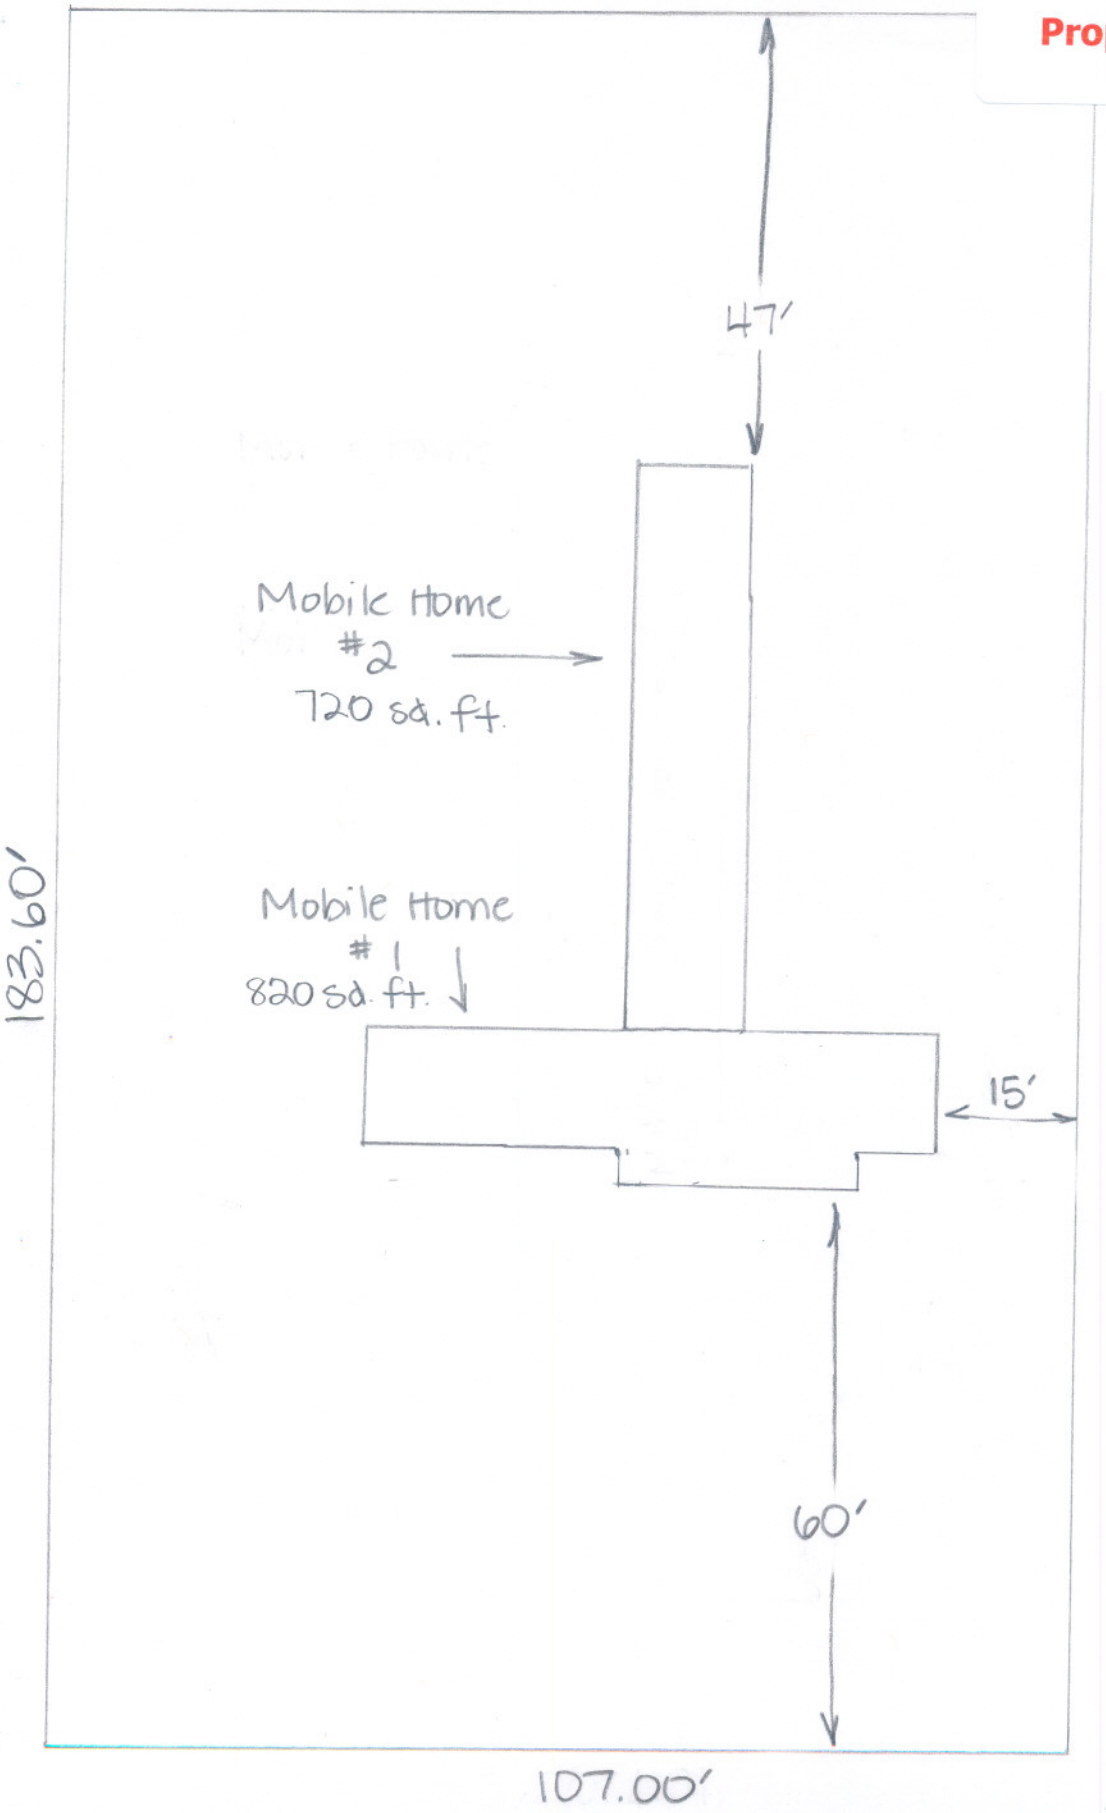

1:20
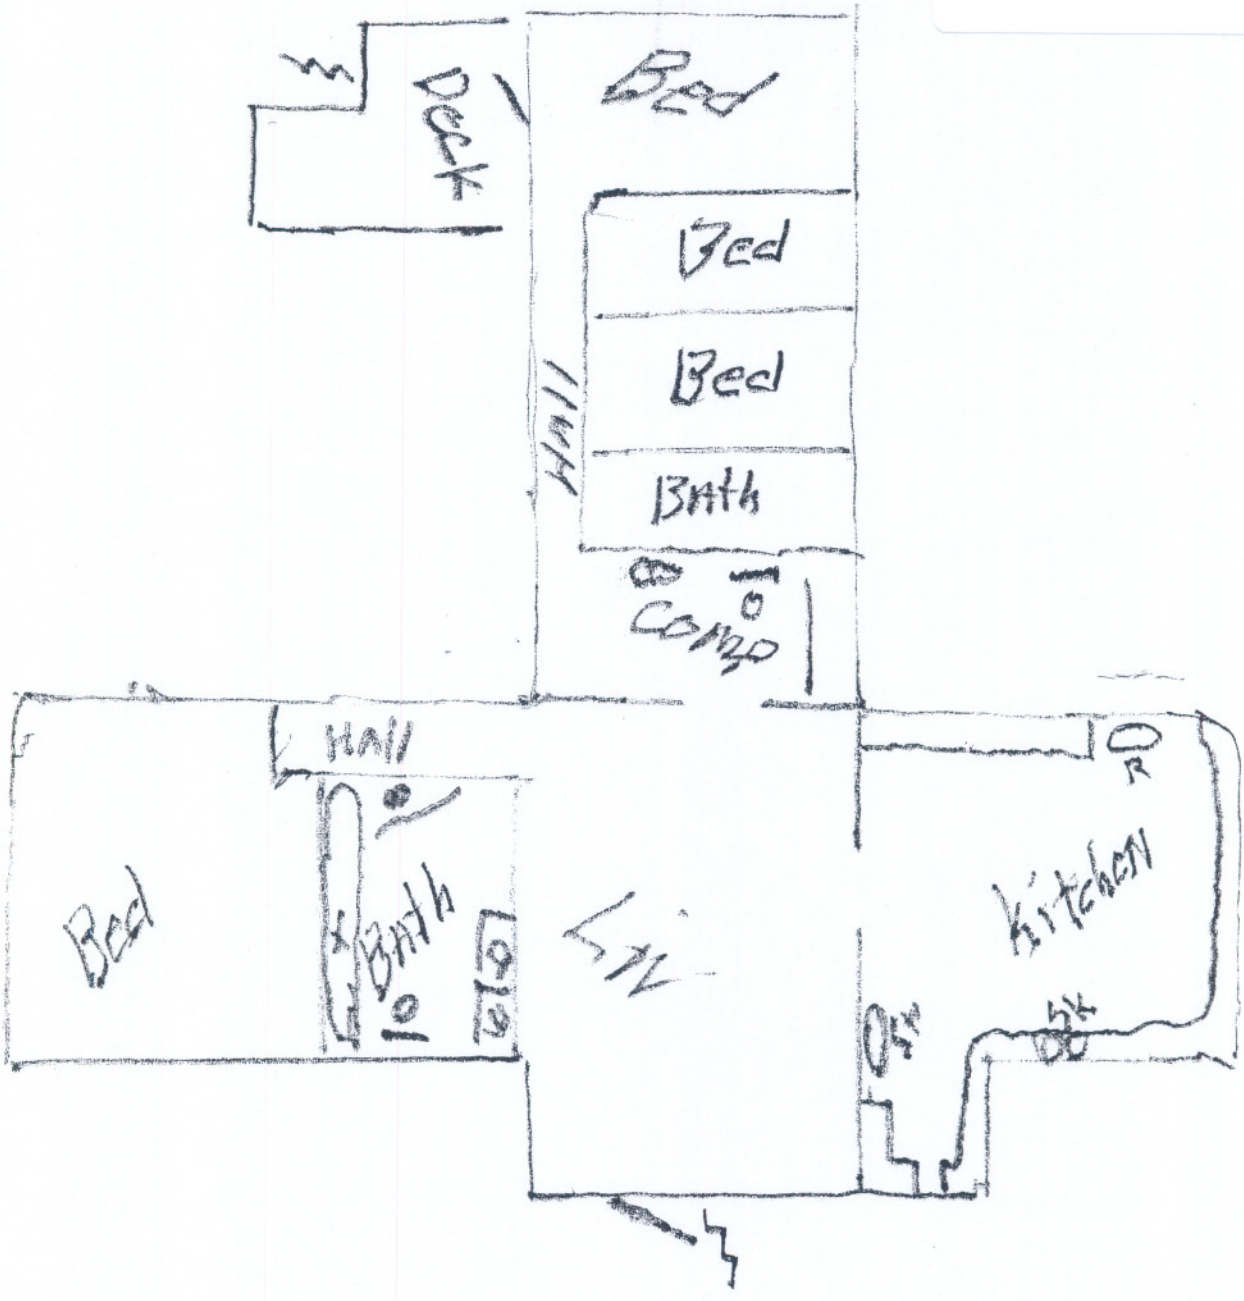
2007-V-055
Building Layout