2007-V-059
Survey &
Proposed Site Plan

'. C
vey
87S,
Navarre, Florid
(850) 939-8
(850) 939-87
wwcurle1@bells
iness

- Proposed front setback
- Proposed rear setback
- Proposed screening fence

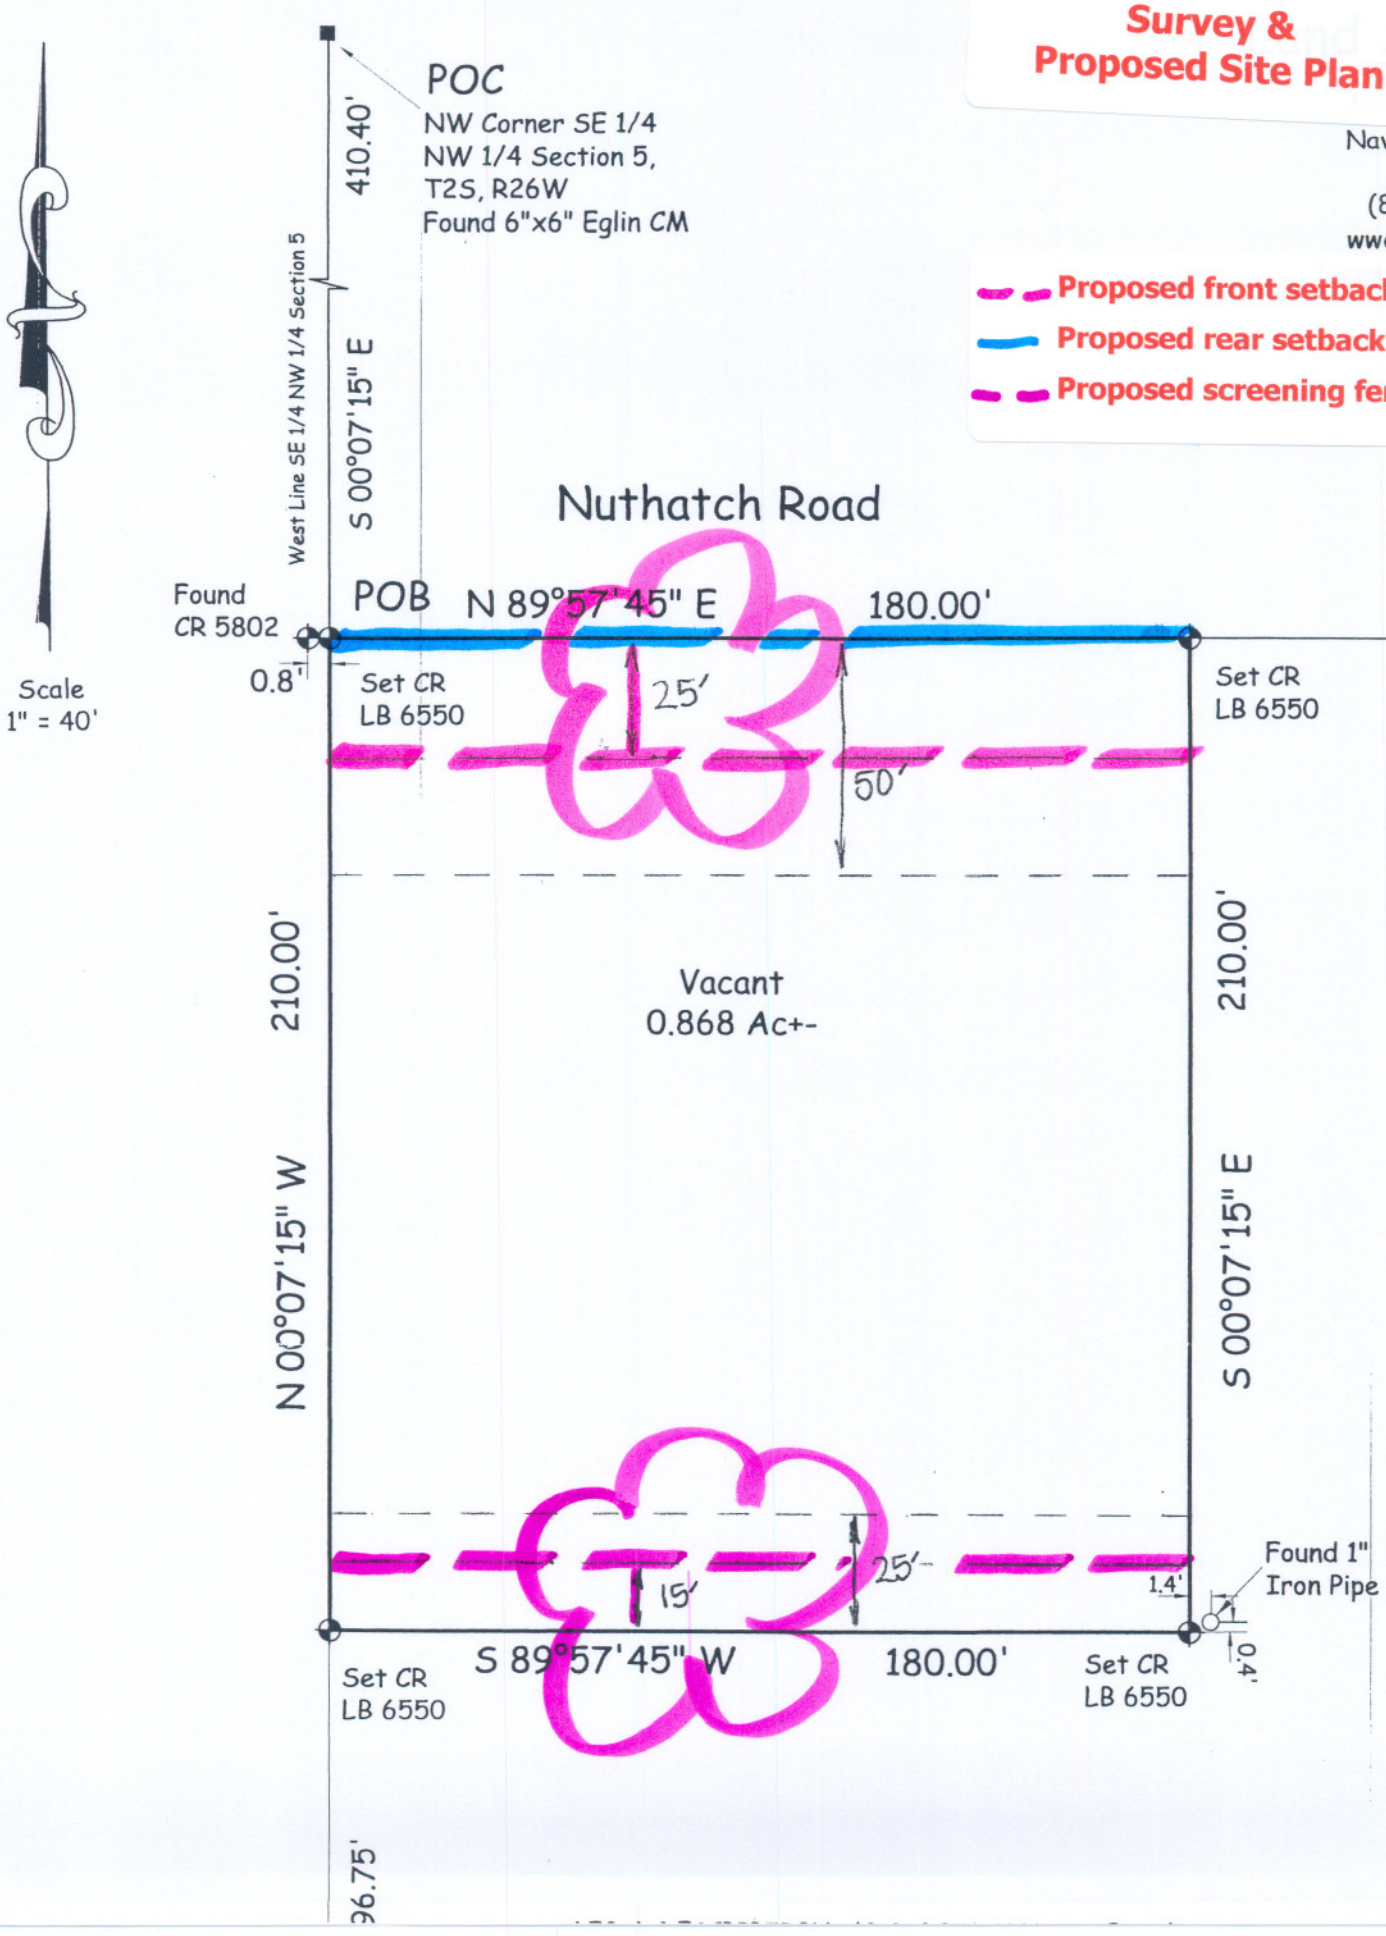

LEGEND:
BC BACK OF
BLDG BUILDIN
BSL BUILDIN
CB CHORD B
CH CHORD
CL CHAIN L
CM CONCRE
CMP CORRUG
CR ½" CAPPE
D DEED CA
D/U DRAINA
ELEV ELEVATI
E/P EDGE OF
N/D NAIL AN
NGVD NATION
F FIELD M
FFE FINISHE
FL FLOW LI
INV INVERT
IP IRON PI
IR IRON RO
L ARC LEN
NR NON-RA
P PLAT DI
PC POINT O
PCC POINT O
PCP PERMAM
PI POINT O
POB POINT O
POC POINT O
PRC POINT O
PRM PERMAM
PT POINT O
RAD RADIAL
R RANGE O
RCP REINFOR
RP RADIUS
R/W RIGHT-O
S/D SUBDIVI
SEC SECTION
SRD STATE R
T TOWNSH
T/C TOP OF
TBM TEMPORA
TYP TYPICAL
UTILITY
GUY AN