2007-CU-029
Survey

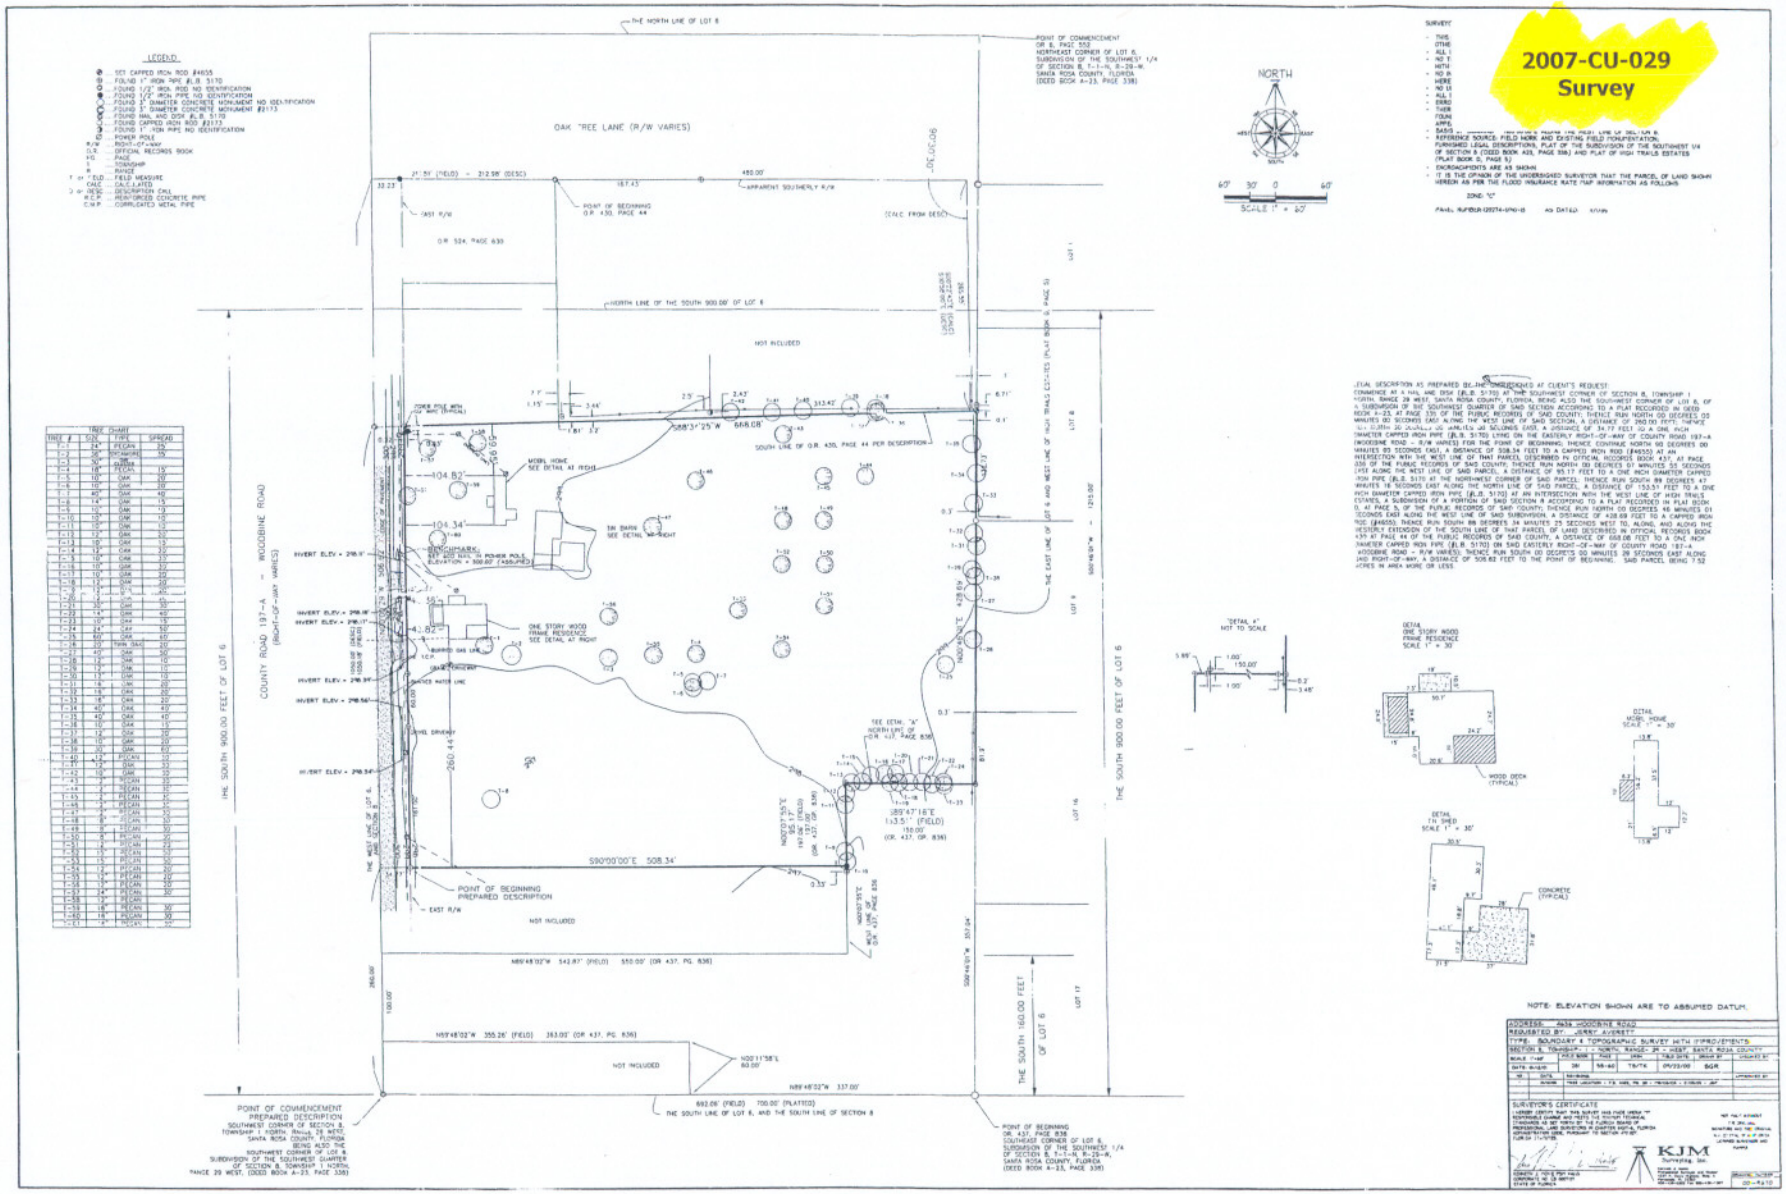

TREE CHART			
TREE #	SIZE	TYPE	SPREAD
T-1	24"	PECAN	35
T-2	36"	SYCAMORE	35
T-3	30"	SWEET GUMBA	35
T-4	18"	PECAN	15
T-5	10"	OAK	20
T-6	10"	OAK	20
T-7	40"	OAK	40
T-8	14"	OAK	15
T-9	10"	OAK	10
T-10	10"	OAK	10
T-11	10"	OAK	10
T-12	12"	OAK	20
T-13	10"	OAK	15
T-14	12"	OAK	20
T-15	10"	OAK	20
T-16	10"	OAK	20
T-17	10"	OAK	20
T-18	13"	OAK	20
T-19	12"	OAK	20
T-20	12"	OAK	20
T-21	30"	OAK	30
T-22	14"	OAK	40
T-23	10"	OAK	15
T-24	24"	OAK	30
T-25	60"	OAK	40
T-26	22"	TWIN OAKS	30
T-27	40"	OAK	30
T-28	12"	OAK	10
T-29	12"	OAK	10
T-30	13"	OAK	10
T-31	14"	OAK	20
T-32	18"	OAK	20
T-33	18"	OAK	20
T-34	40"	OAK	40
T-35	40"	OAK	40
T-36	10"	OAK	15
T-37	12"	OAK	20
T-38	10"	OAK	20
T-39	30"	OAK	60
T-40	12"	PECAN	30
T-41	12"	OAK	30
T-42	10"	OAK	30
T-43	7"	PECAN	30
T-44	7"	PECAN	30
T-45	7"	PECAN	30
T-46	7"	PECAN	30
T-47	7"	PECAN	30
T-48	8"	PECAN	30
T-49	8"	PECAN	30
T-50	8"	PECAN	30
T-51	7"	PECAN	30
T-52	7"	PECAN	30
T-53	11"	PECAN	30
T-54	12"	PECAN	30
T-55	12"	PECAN	20
T-56	12"	PECAN	20
T-57	12"	PECAN	20
T-58	12"	PECAN	20
T-59	12"	PECAN	30
T-60	18"	PECAN	30
T-61	8"	HOLLY	20

Survey

2007-CU-029
Proposed Site Plan

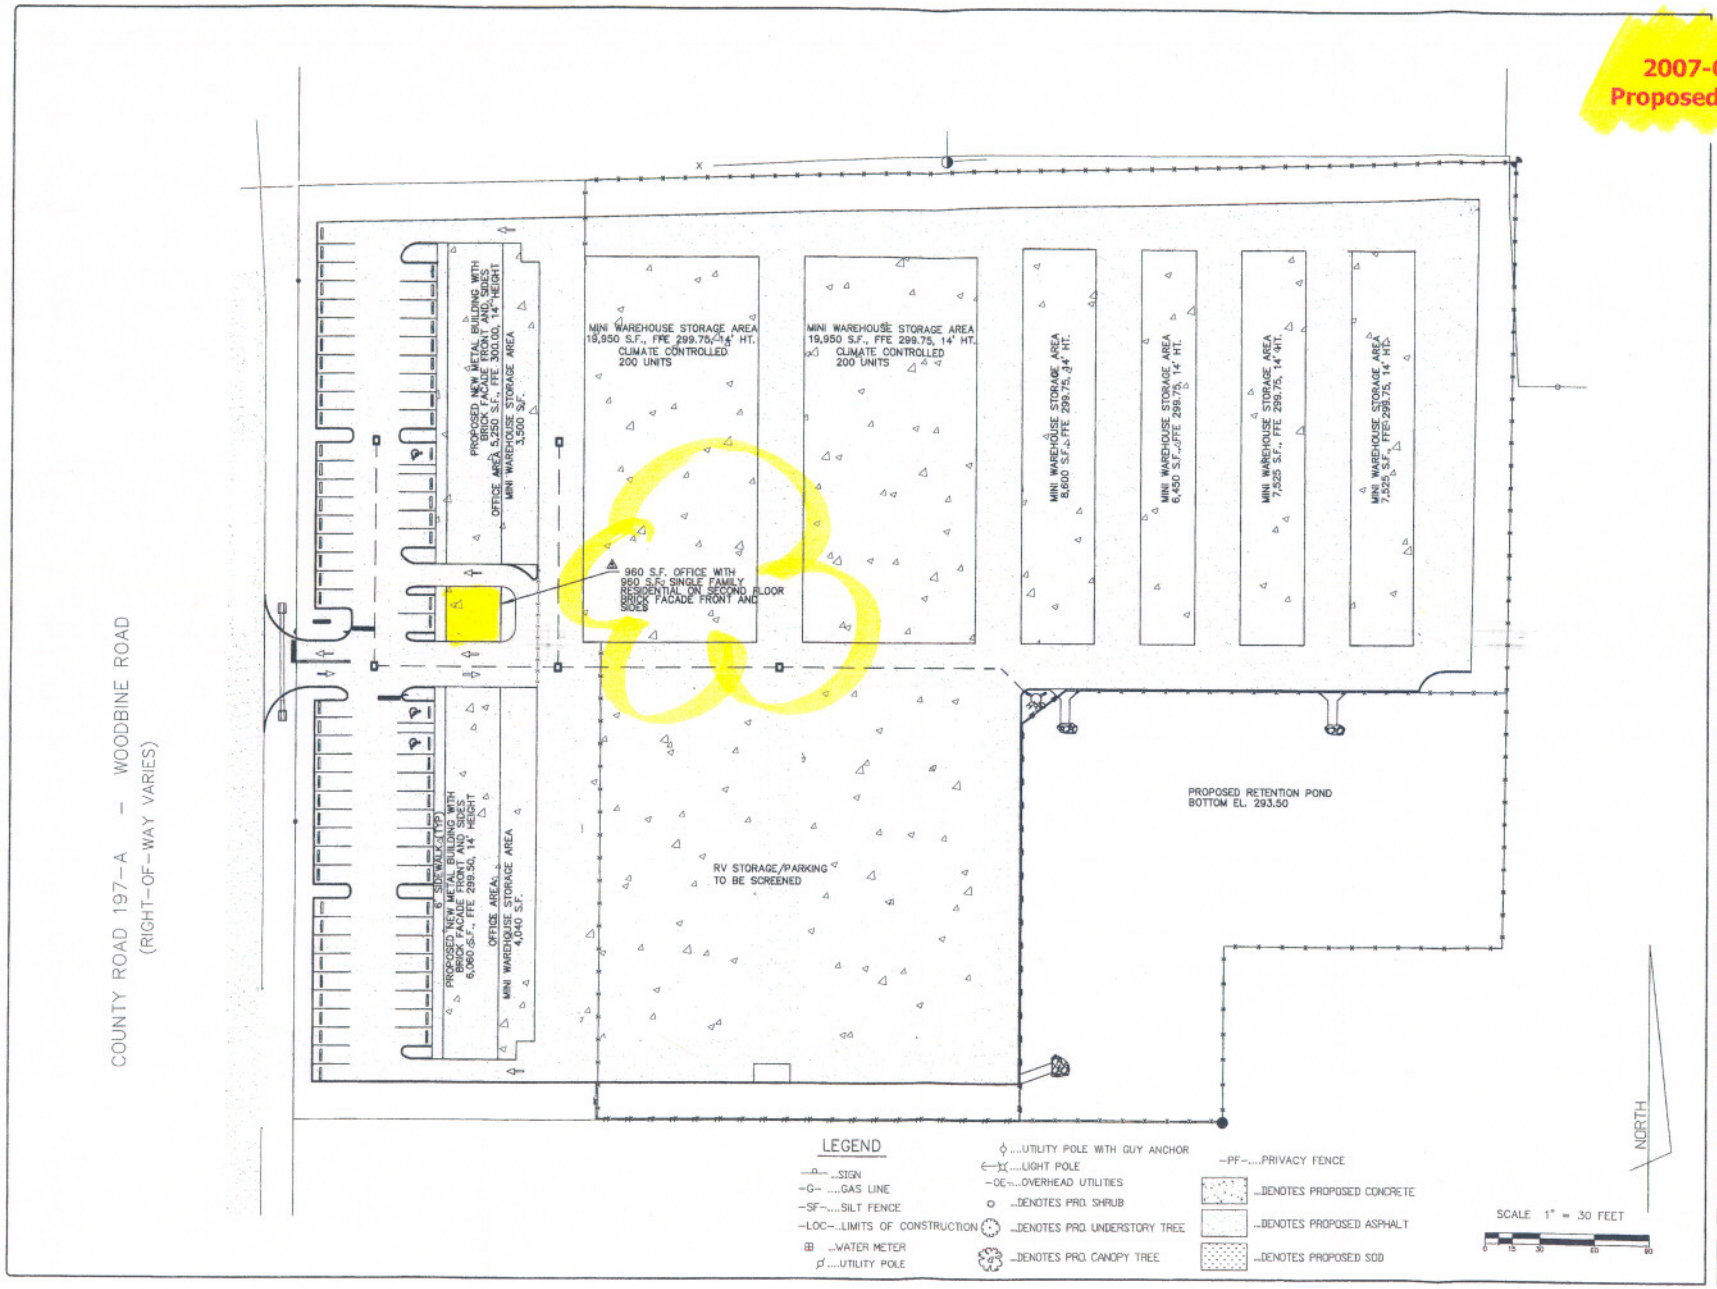

FL 9819 AL 2510-E

COPYRIGHT NOTICE:
These drawings are the exclusive property of BACE Engineering Solutions, LLC. Any use, partial or full reproduction is prohibited without written approval from BACE Engineering Solutions, LLC.

CONSTRUCTION PLANS FOR
STORAGE MASTER
SANTA ROSA COUNTY, FLORIDA

BACE ENGINEERING SOLUTIONS, LLC
10285 APPLETON ROAD
BRENTON, AL 36426
PHONE: 251-867-0104
P.O. BOX 1011
BRENTON, AL 36427
FAX: 251-867-0104

Revisions			
Key	Drawn By	Appvd By	Date
1	DAB		MAY 2005
2	DAB		MAY 2006
3	DAB		JAN 2007
4	DAB		JUNE 2007
5	DAB		JULY 2007

Field Book No./Page

Drawn by: DAB
Apprvd. by:

Date: MAY 2005

Project No. 05-004

Sheet Title: LAYOUT

Sheet No. 3 OF 5

2007-CU-029
Site Plan as Approved by P/Z

RELEASED FC

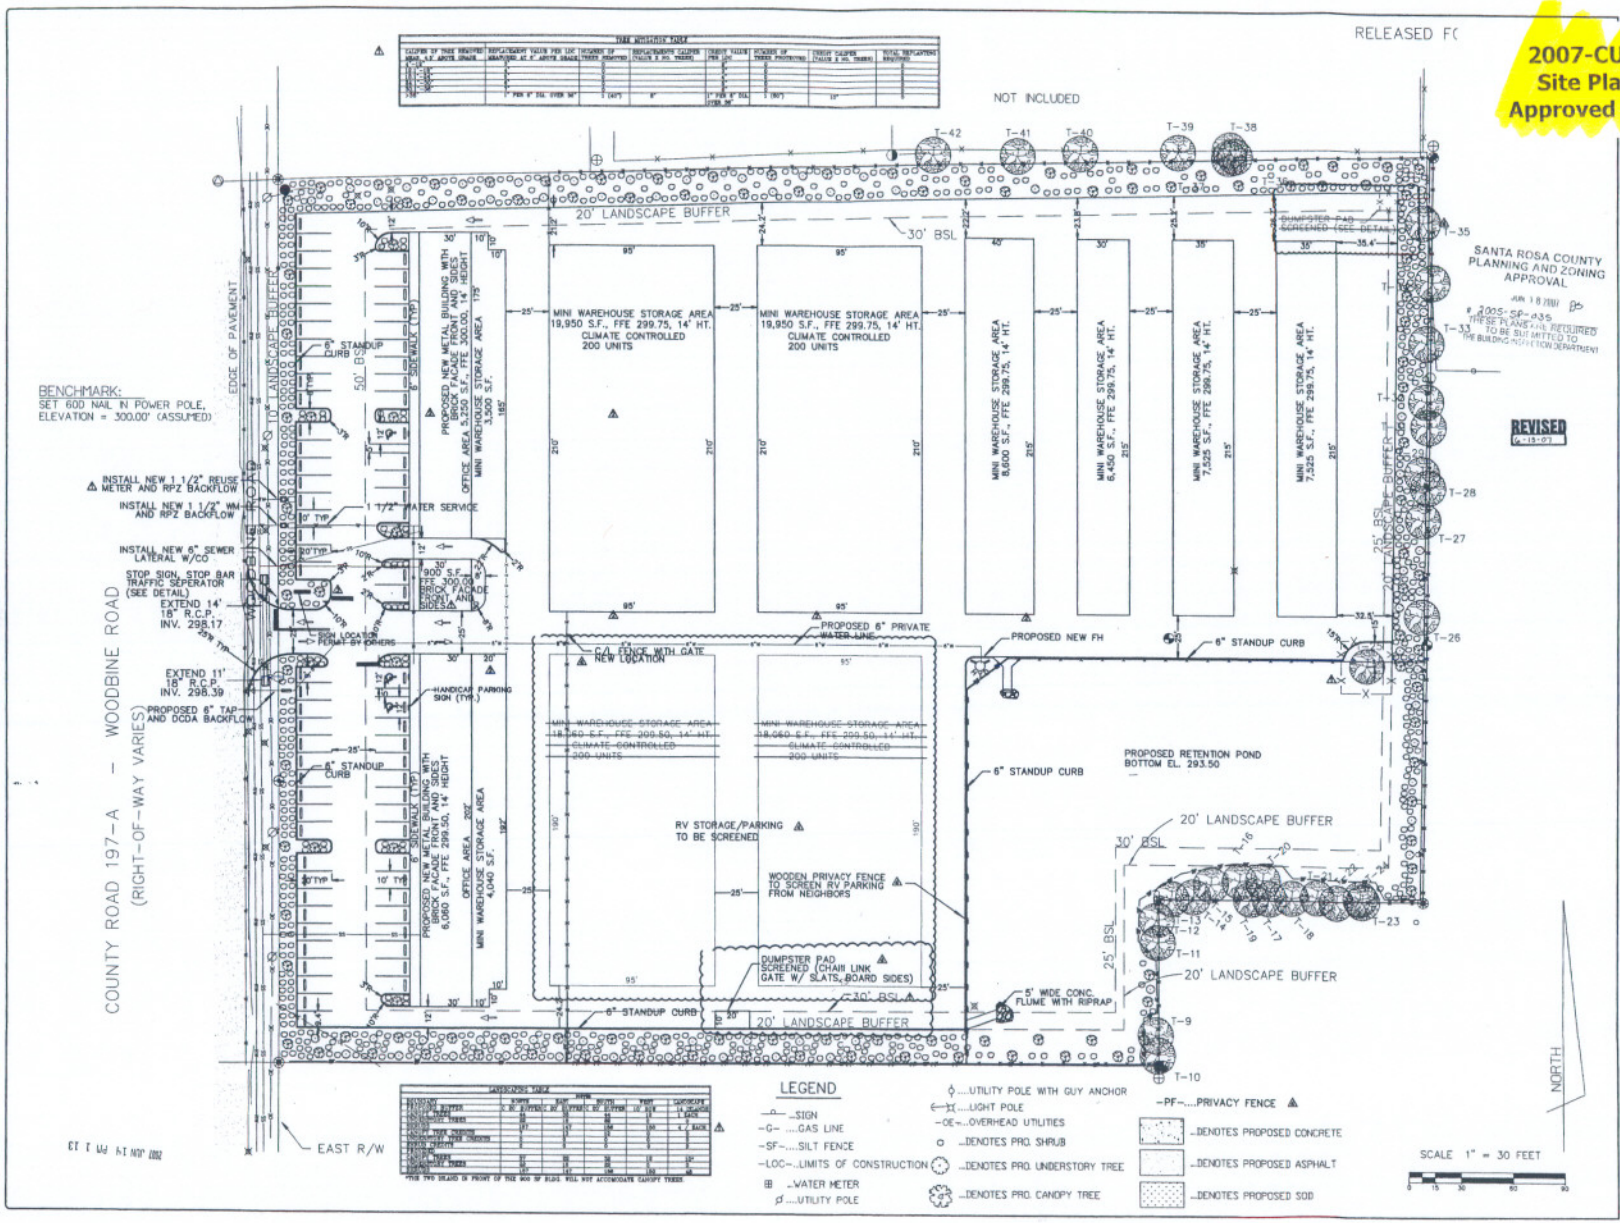

Certificate of Authority FL 9819 AL 2510-E

COPYRIGHT NOTICE:
These drawings are the exclusive property of BACE Engineering Solutions, LLC. Any use, partial or full reproduction is prohibited without written approval from BACE Engineering Solutions, LLC.

CONSTRUCTION PLANS FOR
STORAGE MASTER
SANTA ROSA COUNTY, FLORIDA

BACE ENGINEERING SOLUTIONS, LLC
10283 APPLETON ROAD
BRENTON, AL 36426
PHONE: 251-867-0104
P.O. BOX 1011
FAX: 251-867-0104

Revisions			
Key	Drawn By	Approved By	Date
1	DAB		MAY 2005
2	DAB		MAY 2006
3	DAB		JAN 2007
4	DAB		JUNE 2007
5			

Field Book No./Page

Drawn by: DAB | Approved by:

Date: MAY 2005

Project No. 05-004

Sheet Title: LAYOUT

Sheet No. 3 OF 5