2007-V-104
Survey

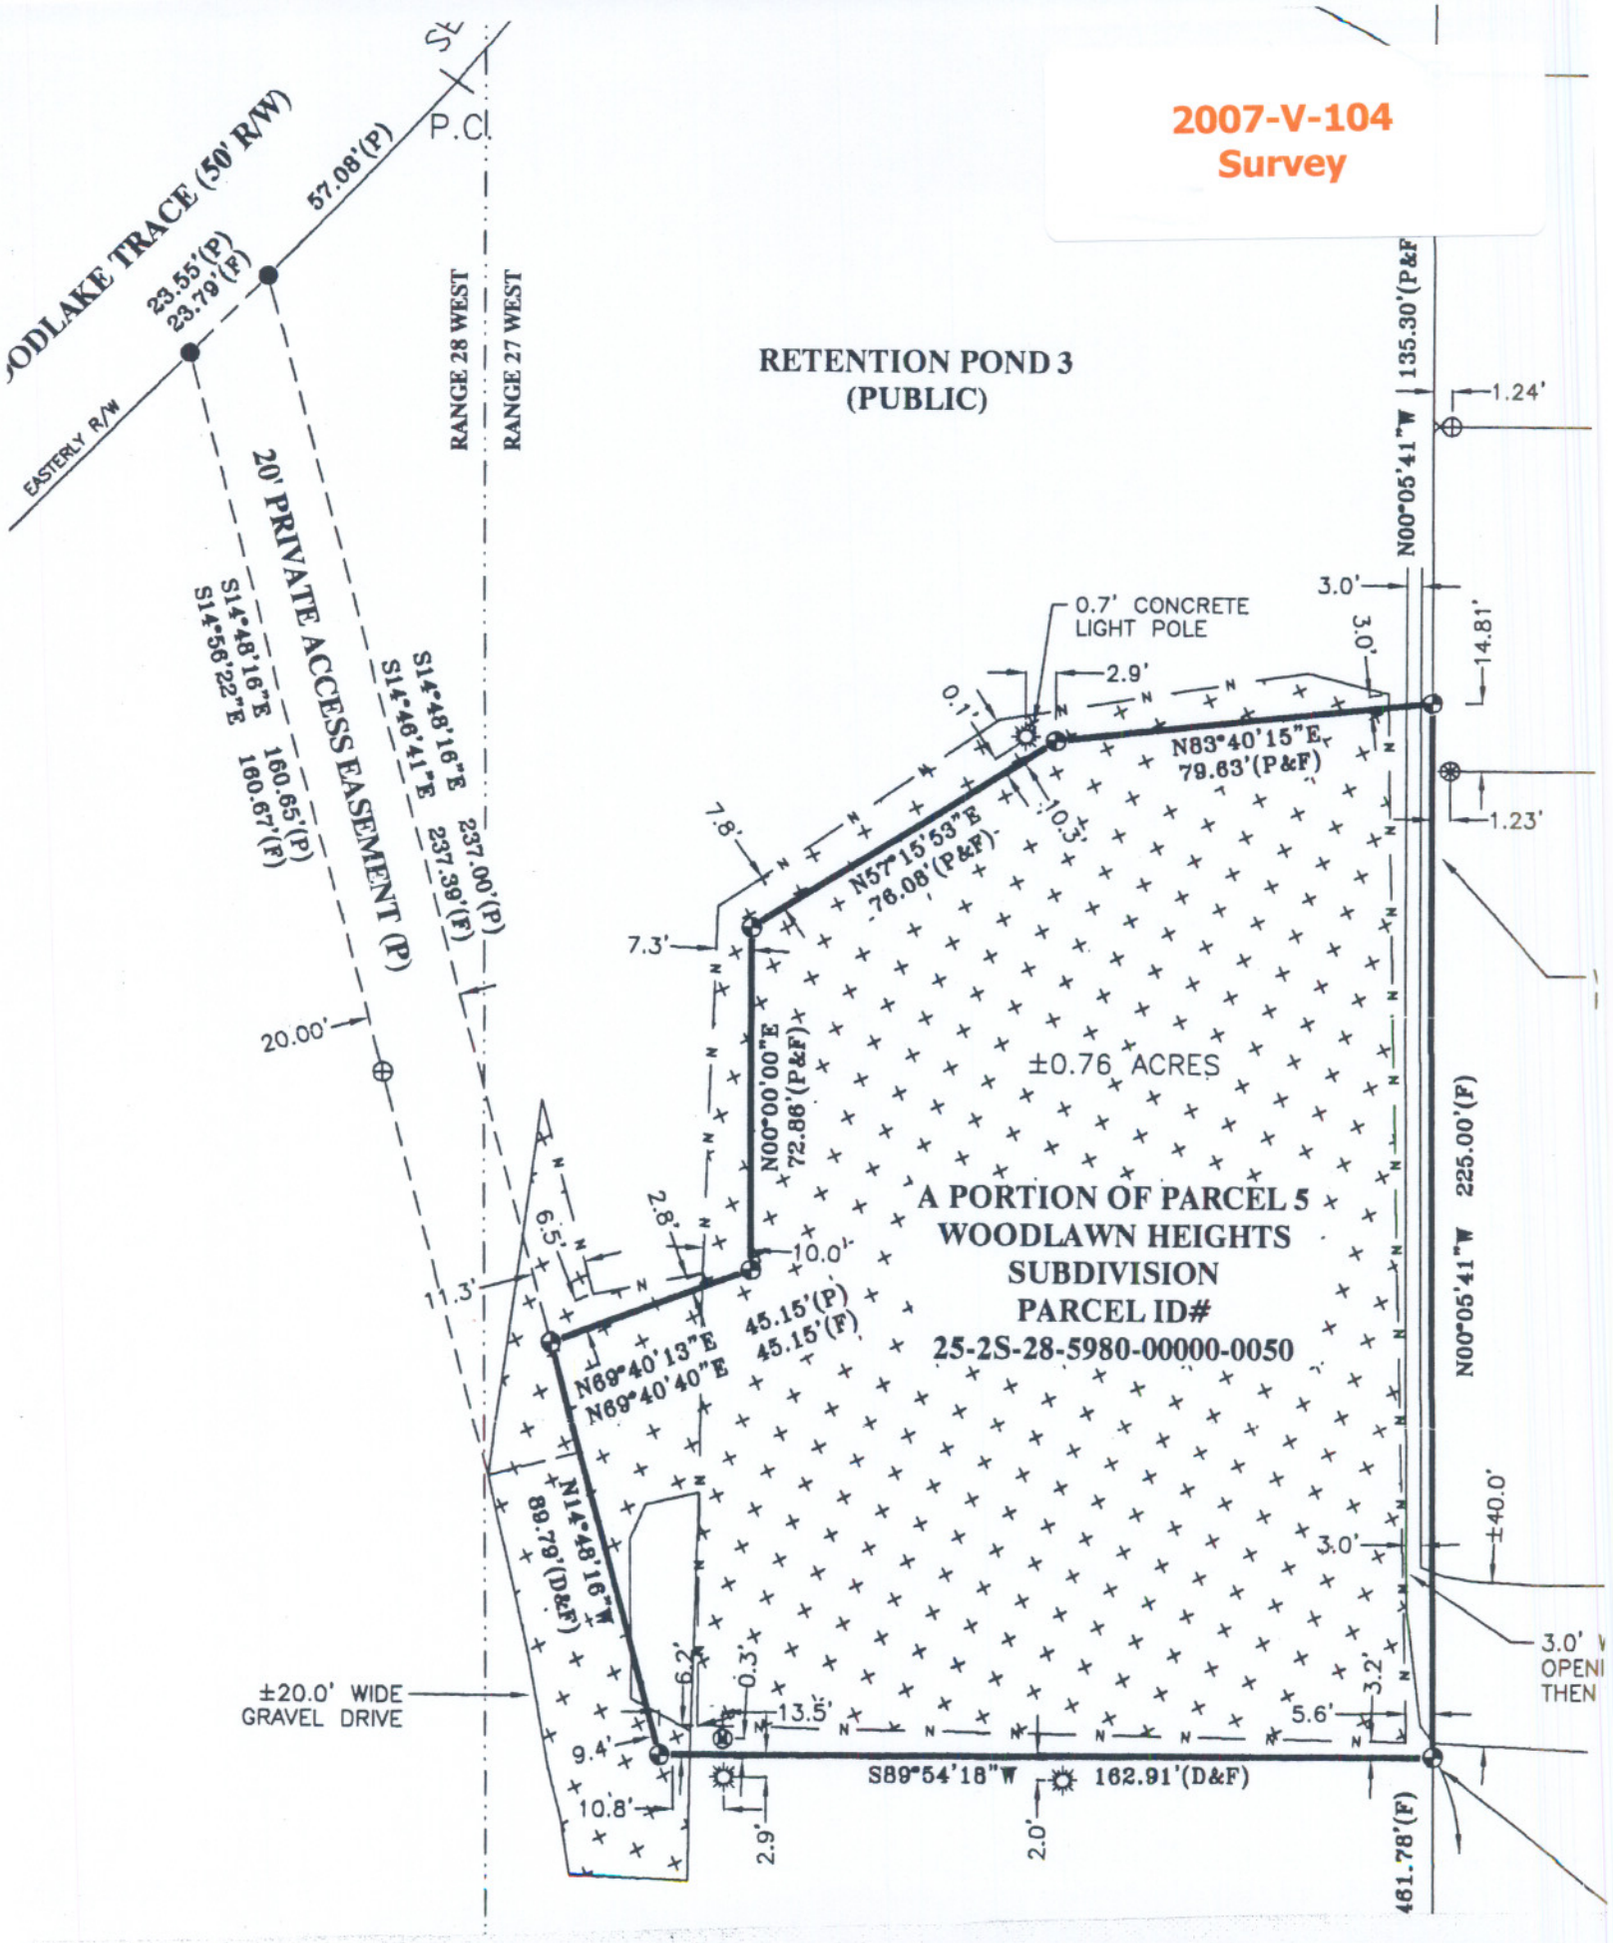

2007-V-104
Proposed Site Plan

RECEIVED
SEP 28 2007
SANTA ROSA COUNTY PLANNING & ZONING

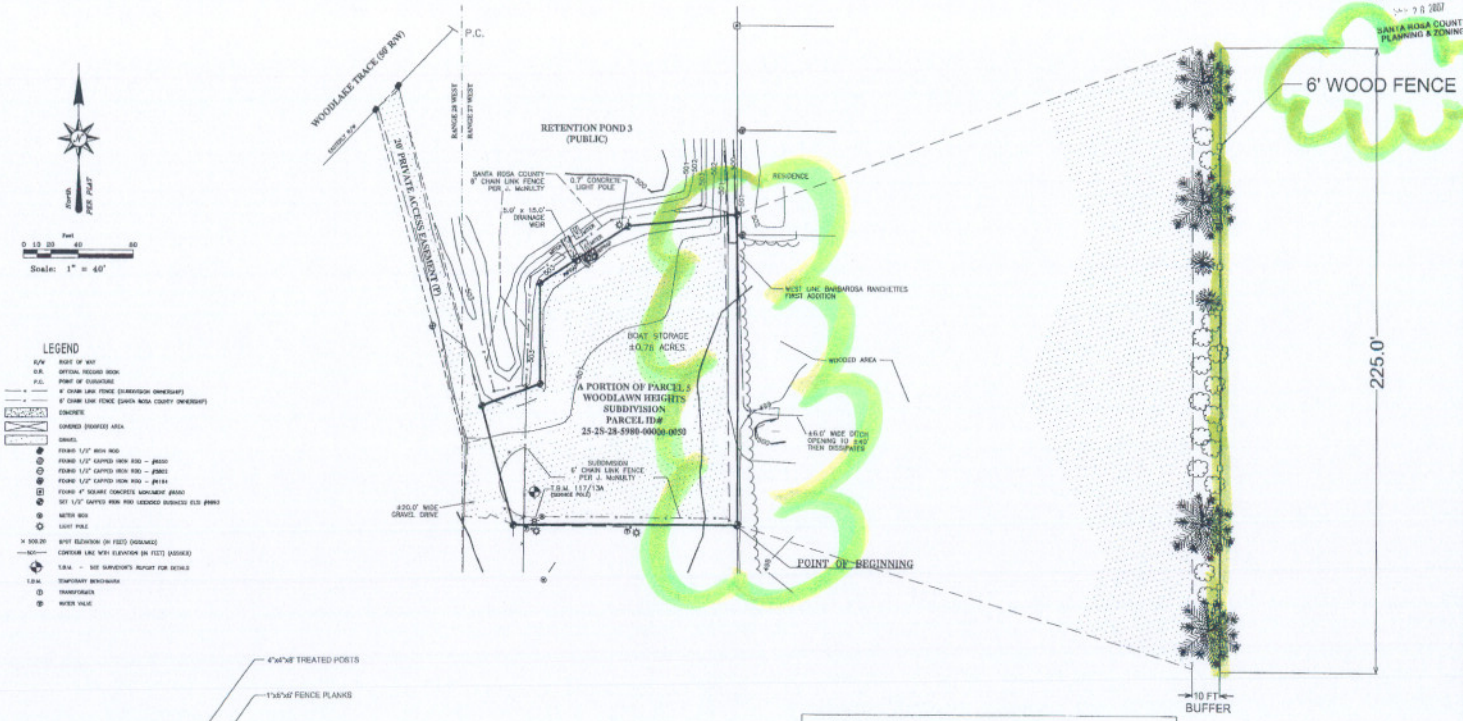

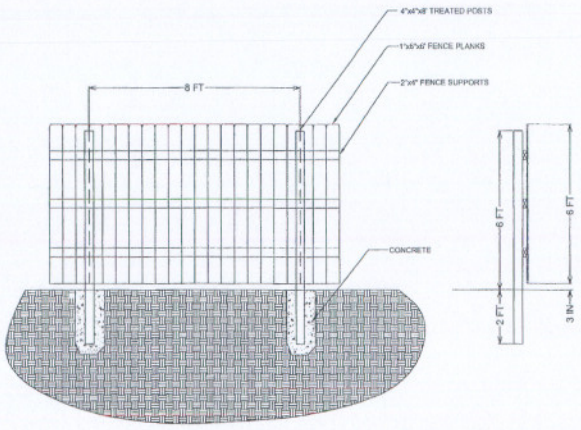

6 FT WOOD FENCE

LANDSCAPE BUFFER OPTION STANDARD E

BUFFER		
EAST PROPERTY LINE		225 FT
CANOPY TREES		4 TREES
UNDERSTORY TREES		2 TREES
SHRUBS		14 BUSHES
CANOPY	4	LONGLEAF PINE
UNDERSTORY	2	CRAPE MYRTLE
SHRUBS	14	FATSIA

NOTES
TREES SHALL HAVE A HEIGHT OF 9 FT AT TIME OF PLANTING AND WILL BE CLEAN OF LATERAL WOODY GROWTH OF 5 FT OR GREATER.

NO	DATE	BY	REVISION
1			
2			
3			
4			
5			
6			

CA 27303 PE 21408 SEP 28 2007

JHM ENGINEERS, INC.
321 South Palafox Street
Pensacola, Florida 32502
Ph. (850) 982-7476 Fax (850) 433-7412
jhmcnulty@aol.com

WOODLAWN HEIGHT S/D
BOAT STORAGE SITE PLAN
& LANDSCAPE PLAN

SHEET
C-1