2007-SX-007
Survey

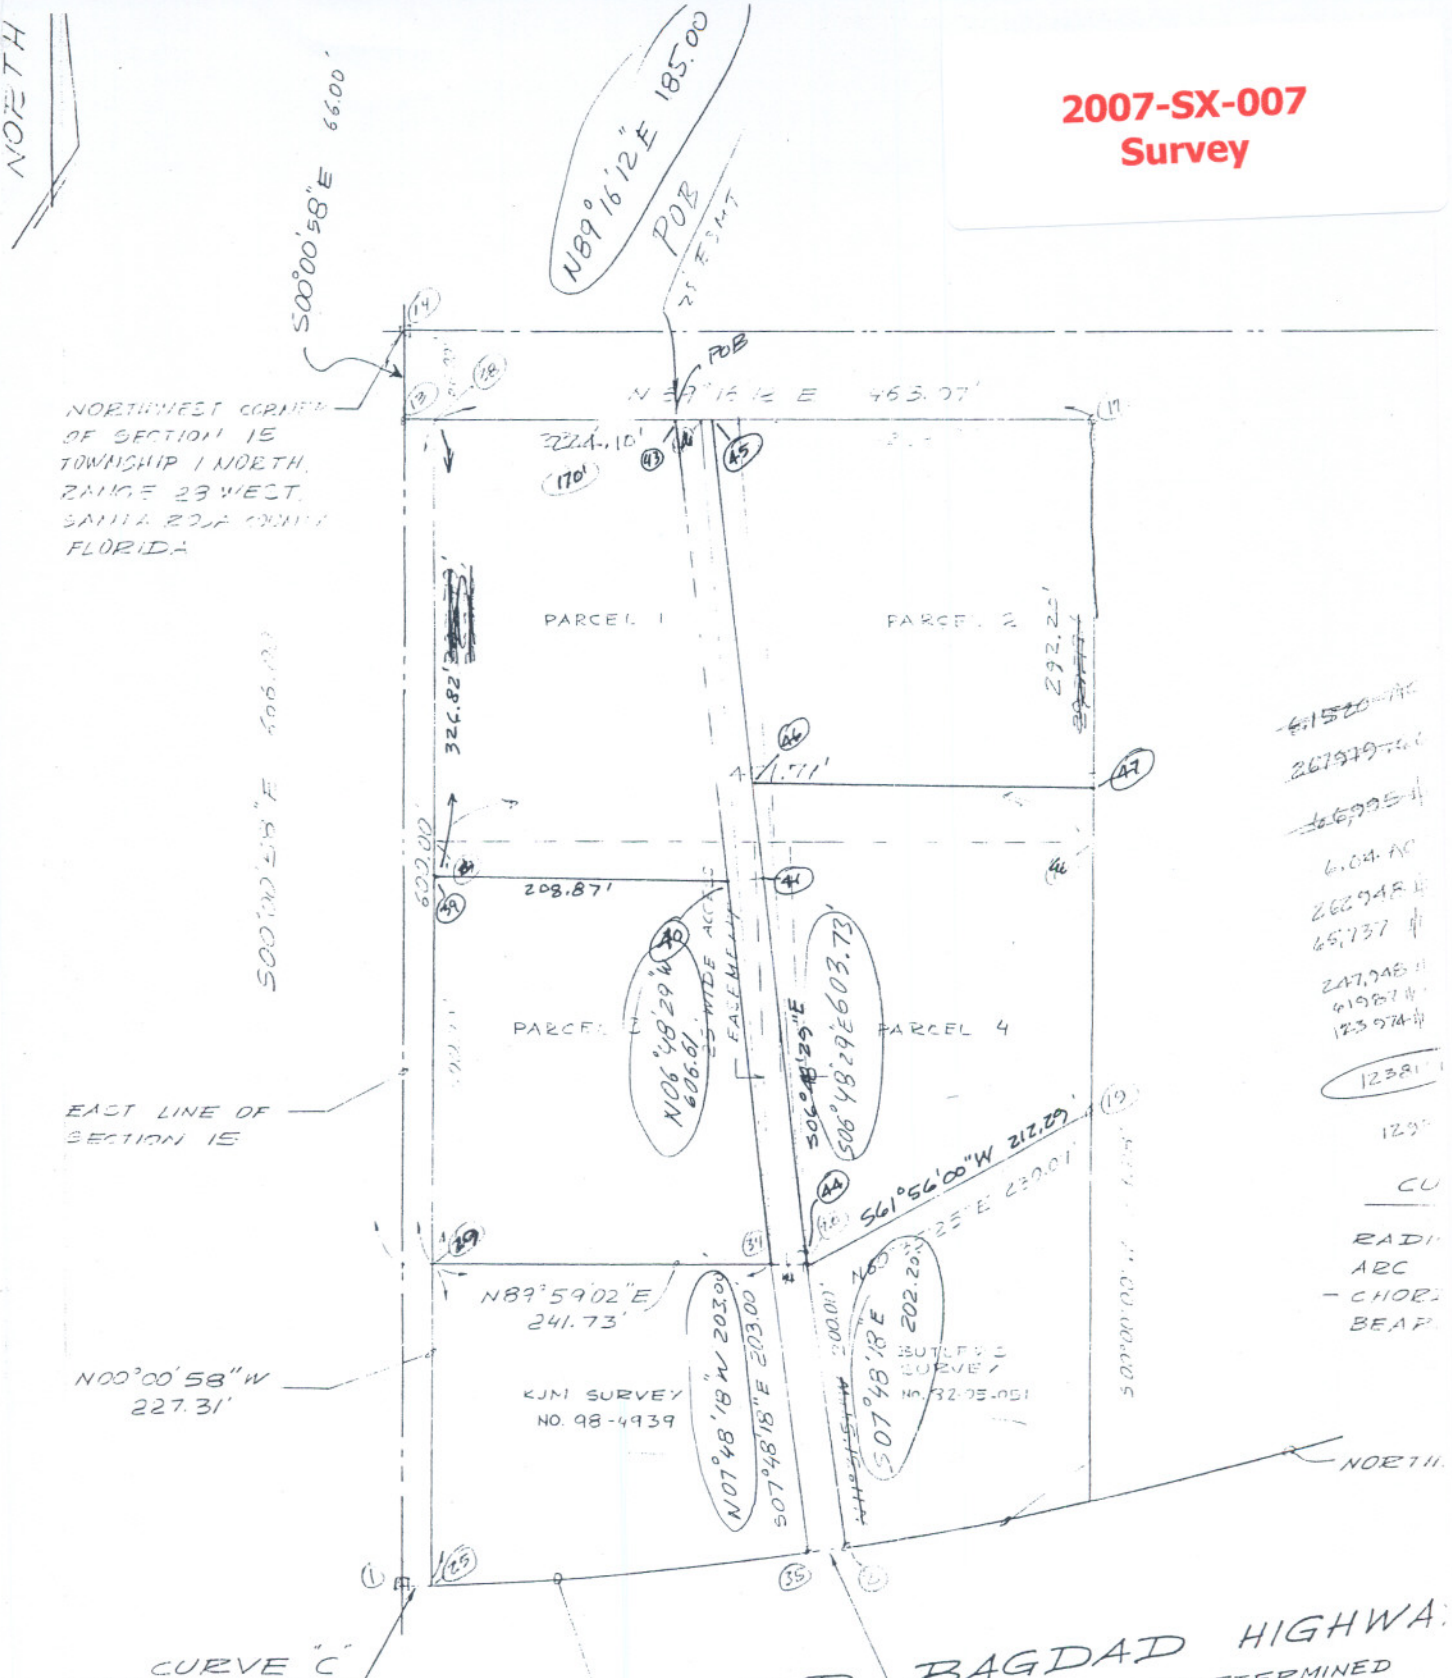

CURVE "C"

RADIUS	2371.04'
DELTA	00°21'46"
ARC	15.01'
CHORD	15.01'
BEARING	S80°51'22"W

CURVE "B"

RADIUS	2371.04'
DELTA	06°32'25"
ARC	270.65'
CHORD	270.51'
BEARING	S84°25'43"

CURVE

RADIUS
DELTA
ARC
CHORD
BEARING

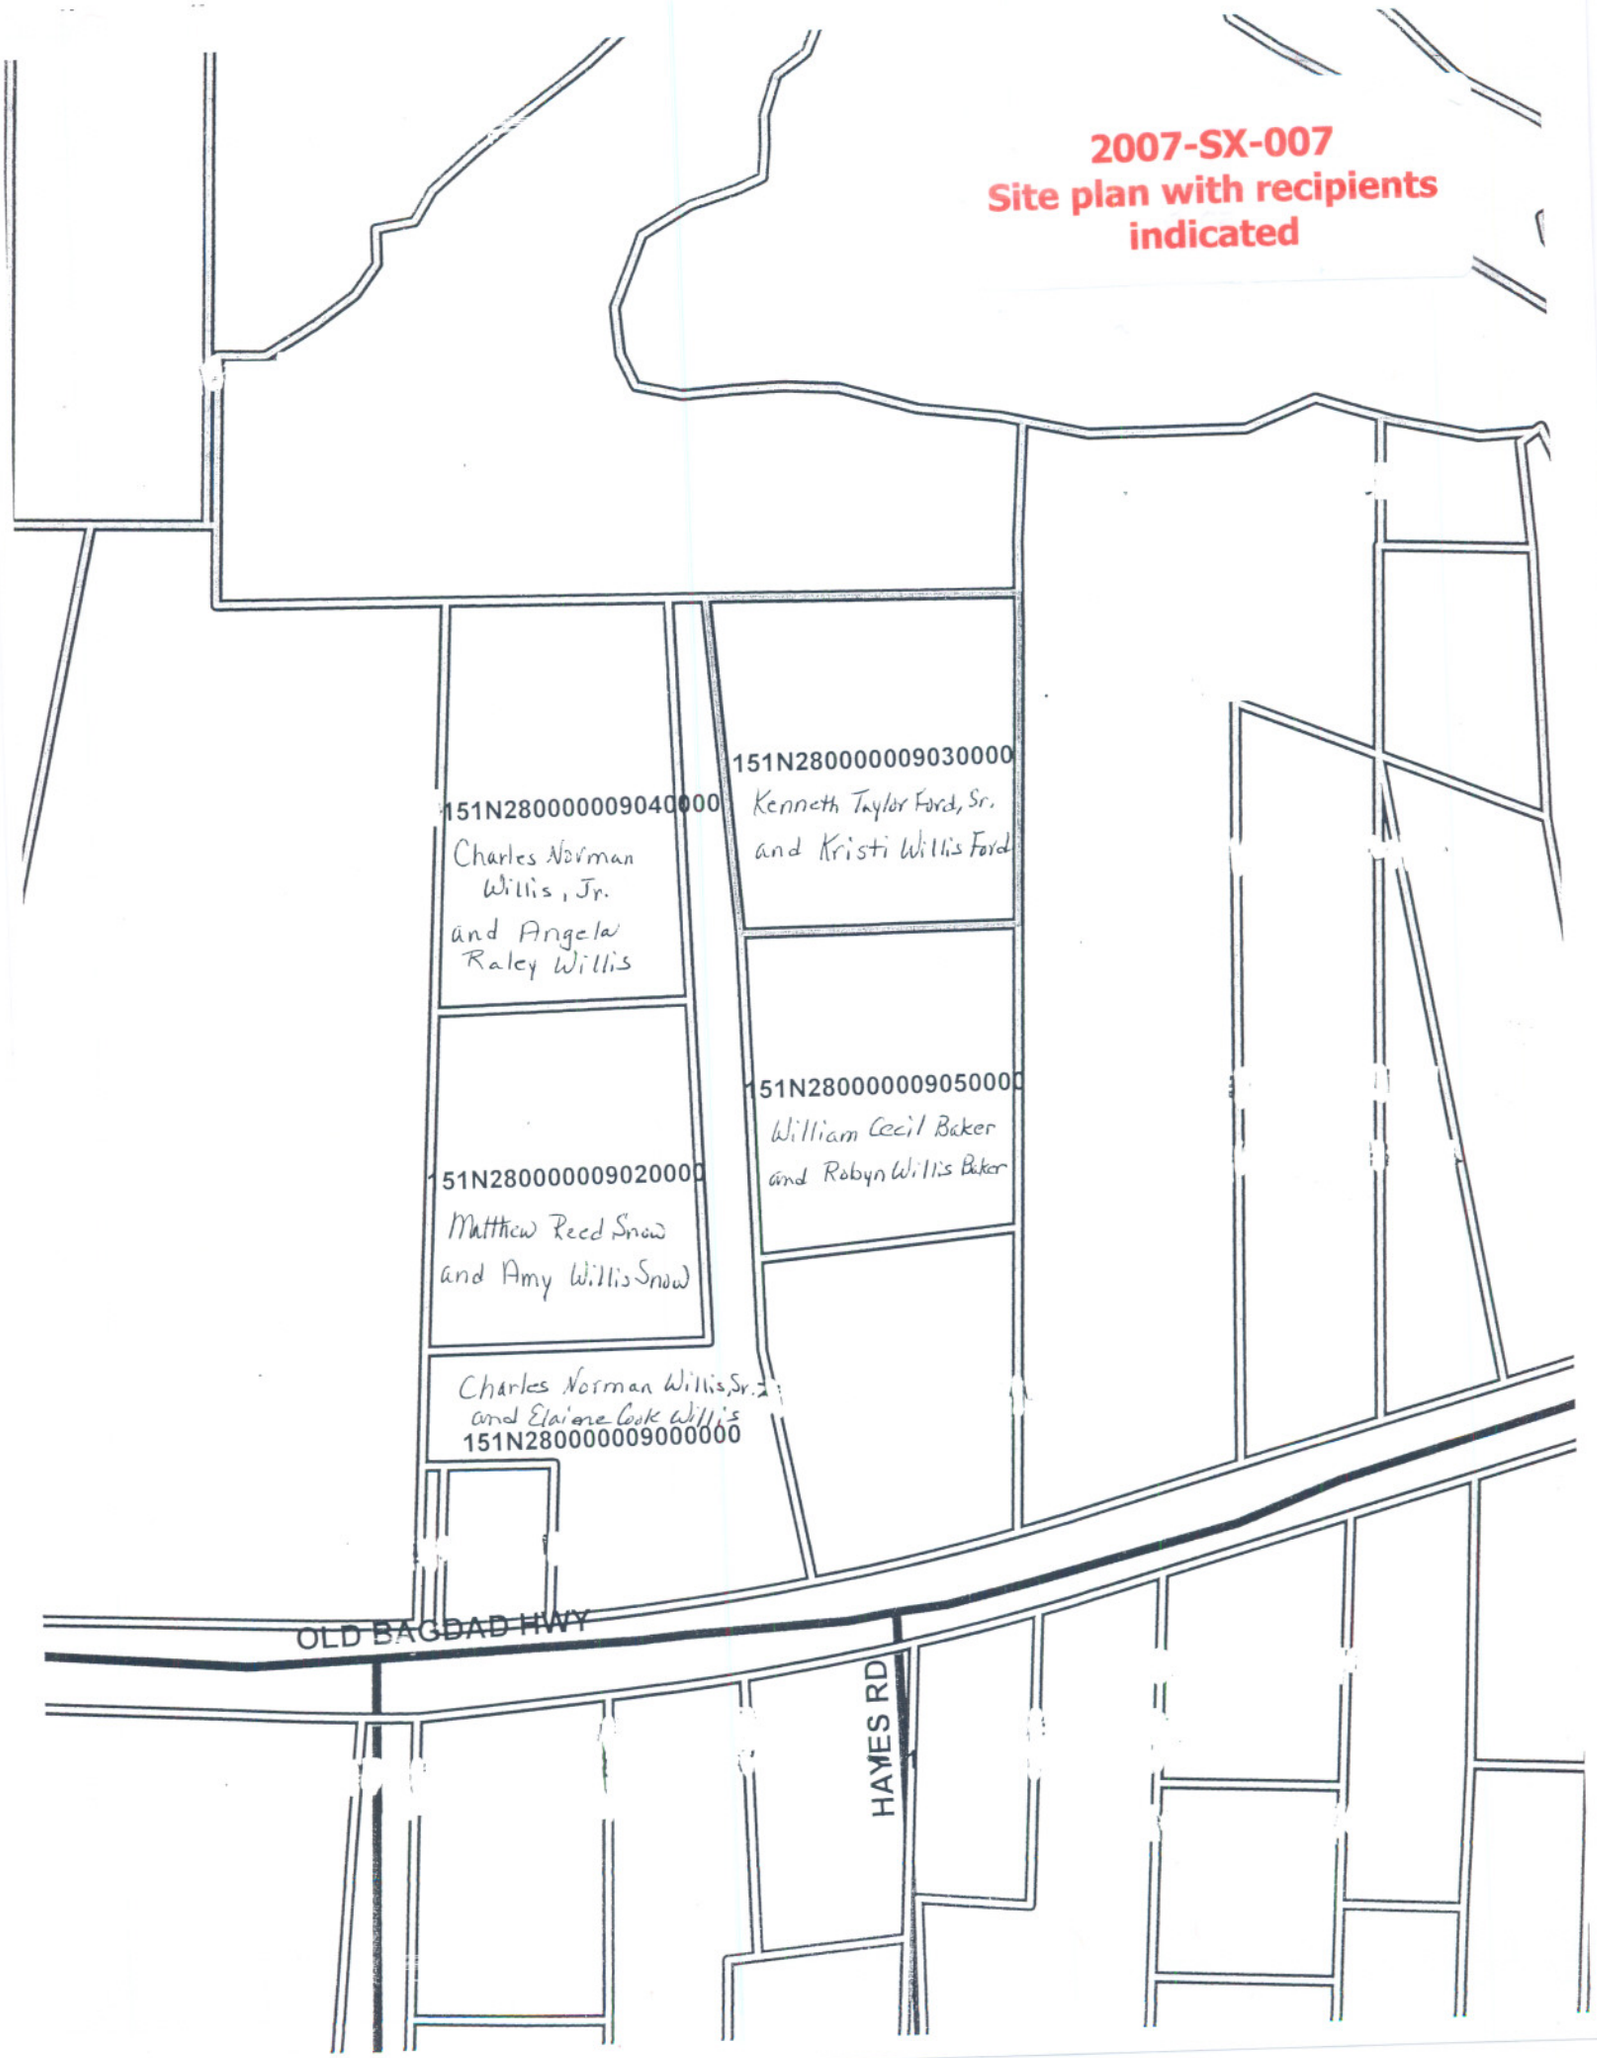
2007-SX-007
Site plan with recipients indicated
151N280000009040000
Charles Norman Willis, Jr. and Angela Raley Willis
151N280000009030000
Kenneth Taylor Ford, Sr. and Kristi Willis Ford
151N280000009050000
William Cecil Baker and Robyn Willis Baker
151N280000009020000
Matthew Reed Snow and Amy Willis Snow
Charles Norman Willis, Sr. and Elaine Cook Willis
151N280000009000000
OLD BAGDAD HWY
HAYES RD