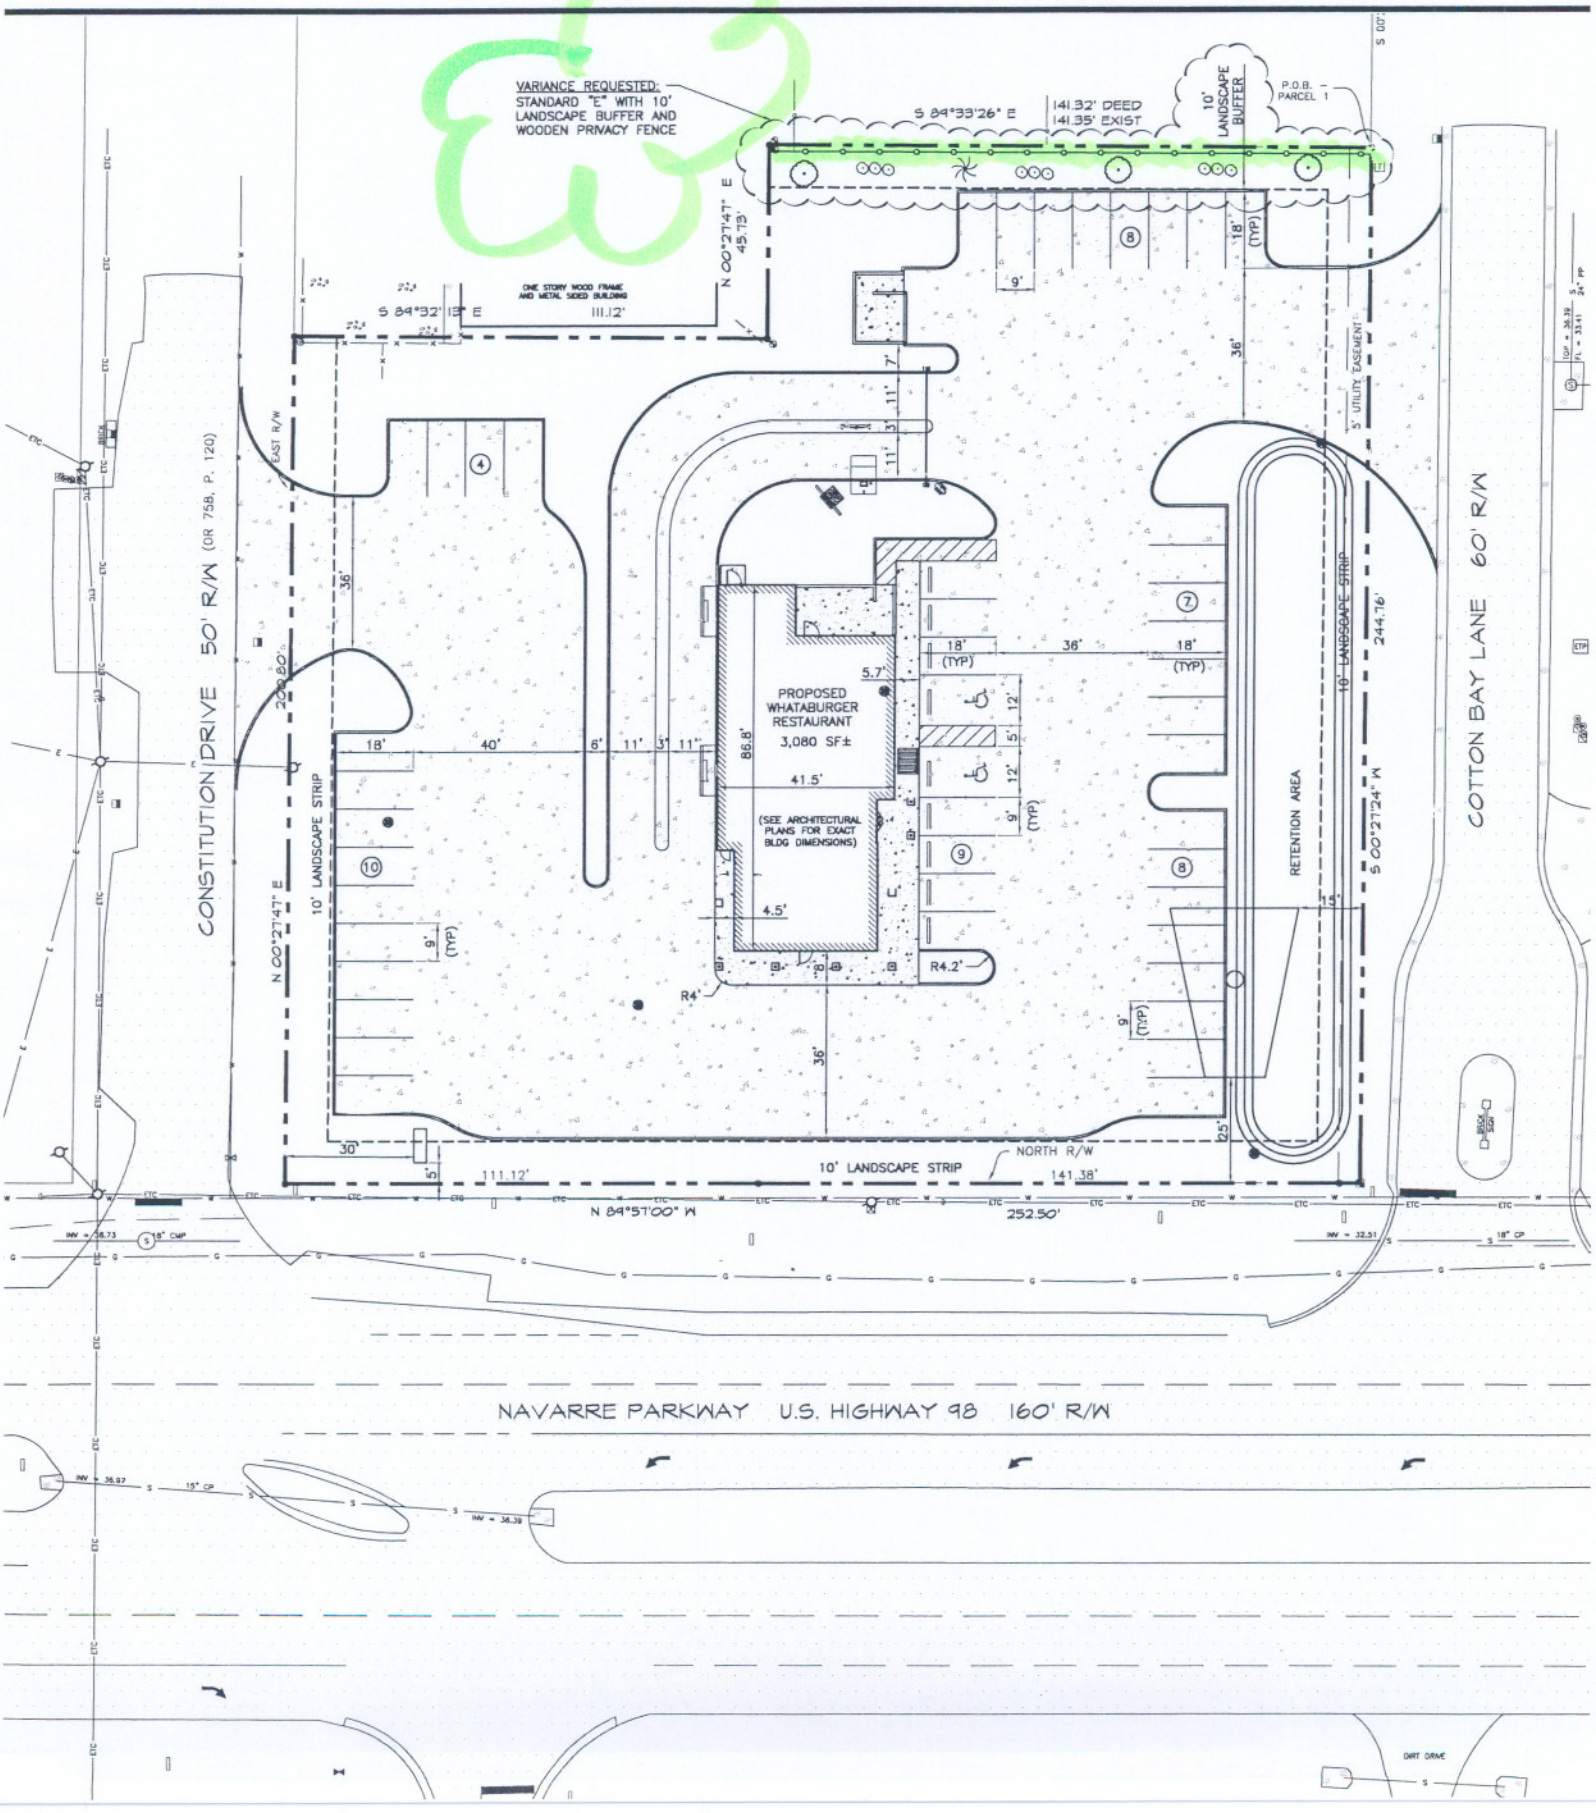2007-V-070
Proposed Site Plan