2007-SX-010
Survey

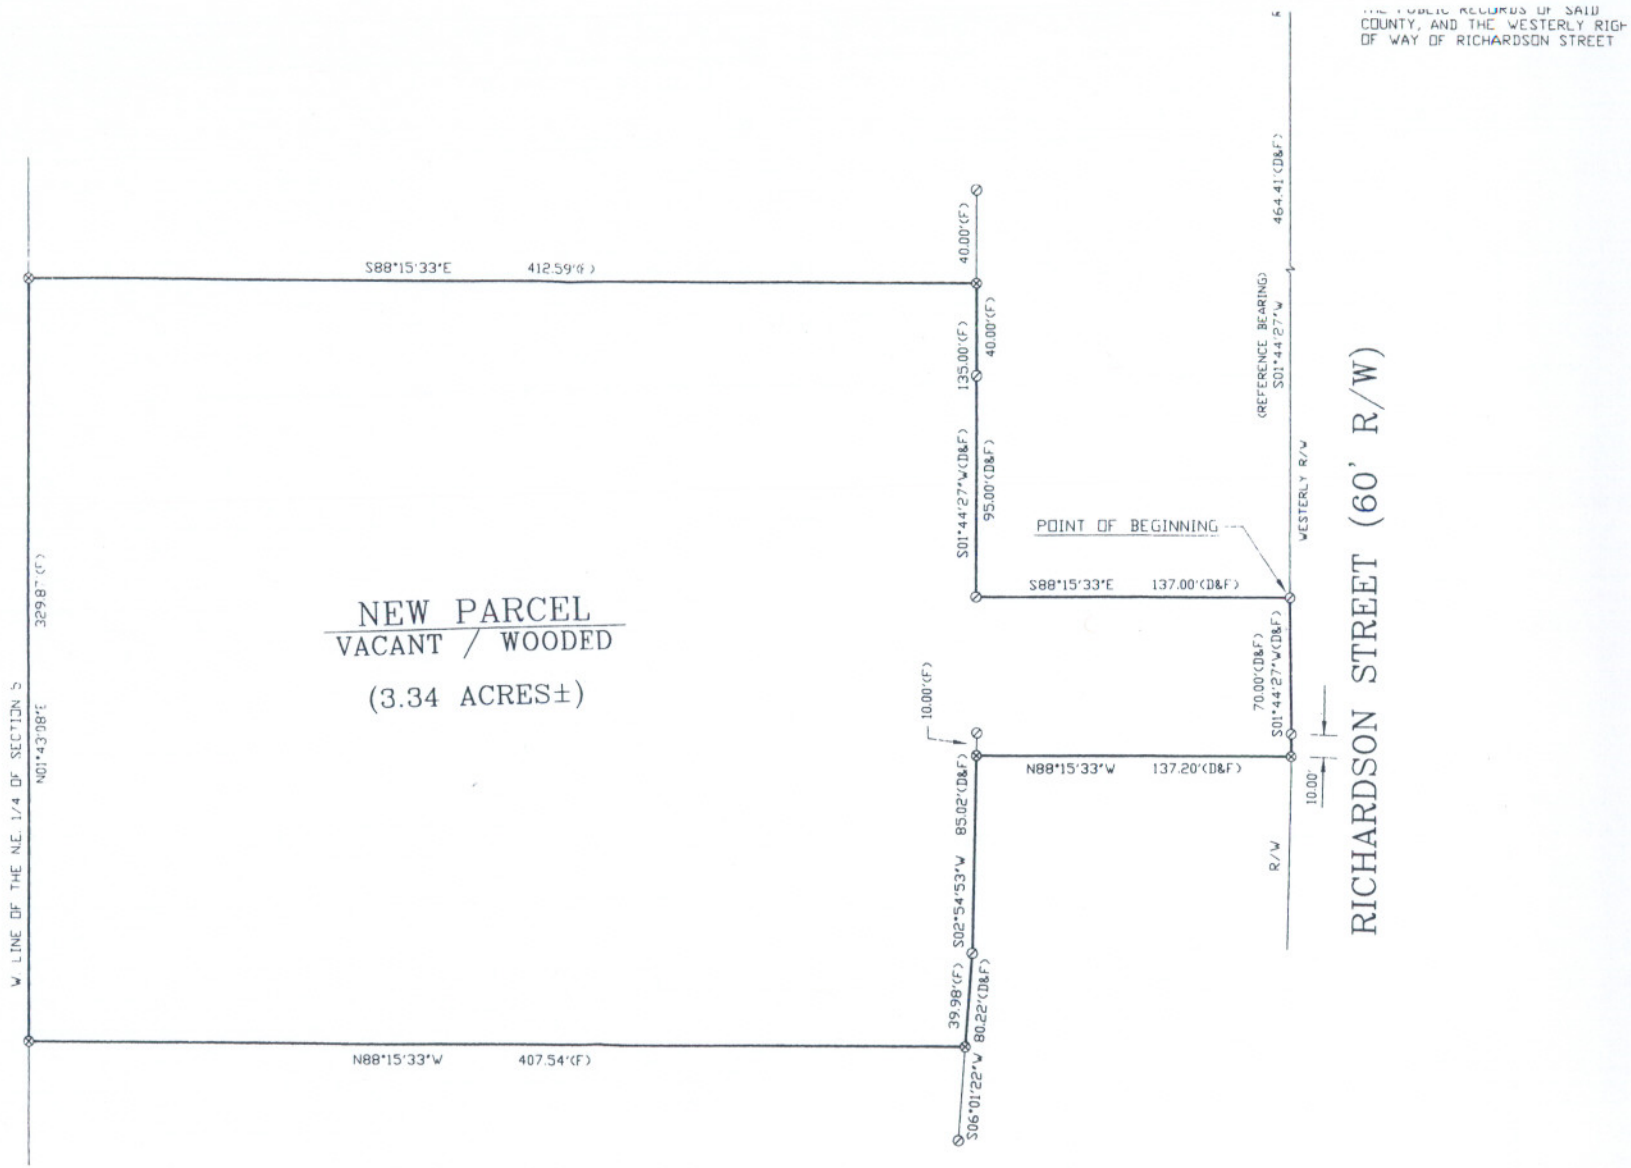

AL.E

200

) SURVEYING INC. (NEW PARCEL)

SOUTH LINE OF OAK MEADOWS PHASE 1, A
, TOWNSHIP 1 NORTH, RANGE 28 WEST, SANTA
PLAT BOOK-F AT PAGE 56 OF THE PUBLIC
ERLY RIGHT-OF-WAY OF RICHARDSON STREET

GENERAL NOTES:

1. THE BEARINGS SHOWN HEREON ARE REFERENCED TO THE ASSUMED BEARING OF SOUTH 01 DEGREES 44 MINUTES 27 SECONDS WEST ALONG THE WESTERLY RIGHT-OF-WAY OF RICHARDSON STREET.
2. THE SURVEY DATUM SHOWN HEREON IS REFERENCED TO THE DESCRIPTIONS AS FURNISHED, NO RECORDING DATA PROVIDED AND TO EXISTING FIELD

DENOTES

■ ——— 4" SQUARE CONCRETE MONUMENT, #4882 (FOUND)
⊘ ——— 1/2" CAPPED IRON ROD #5170 (FOUND)
⊗ ——— 1/2" CAPPED IRON ROD #4882 (PLACED)
(F) ——— FIELD INFORMATION
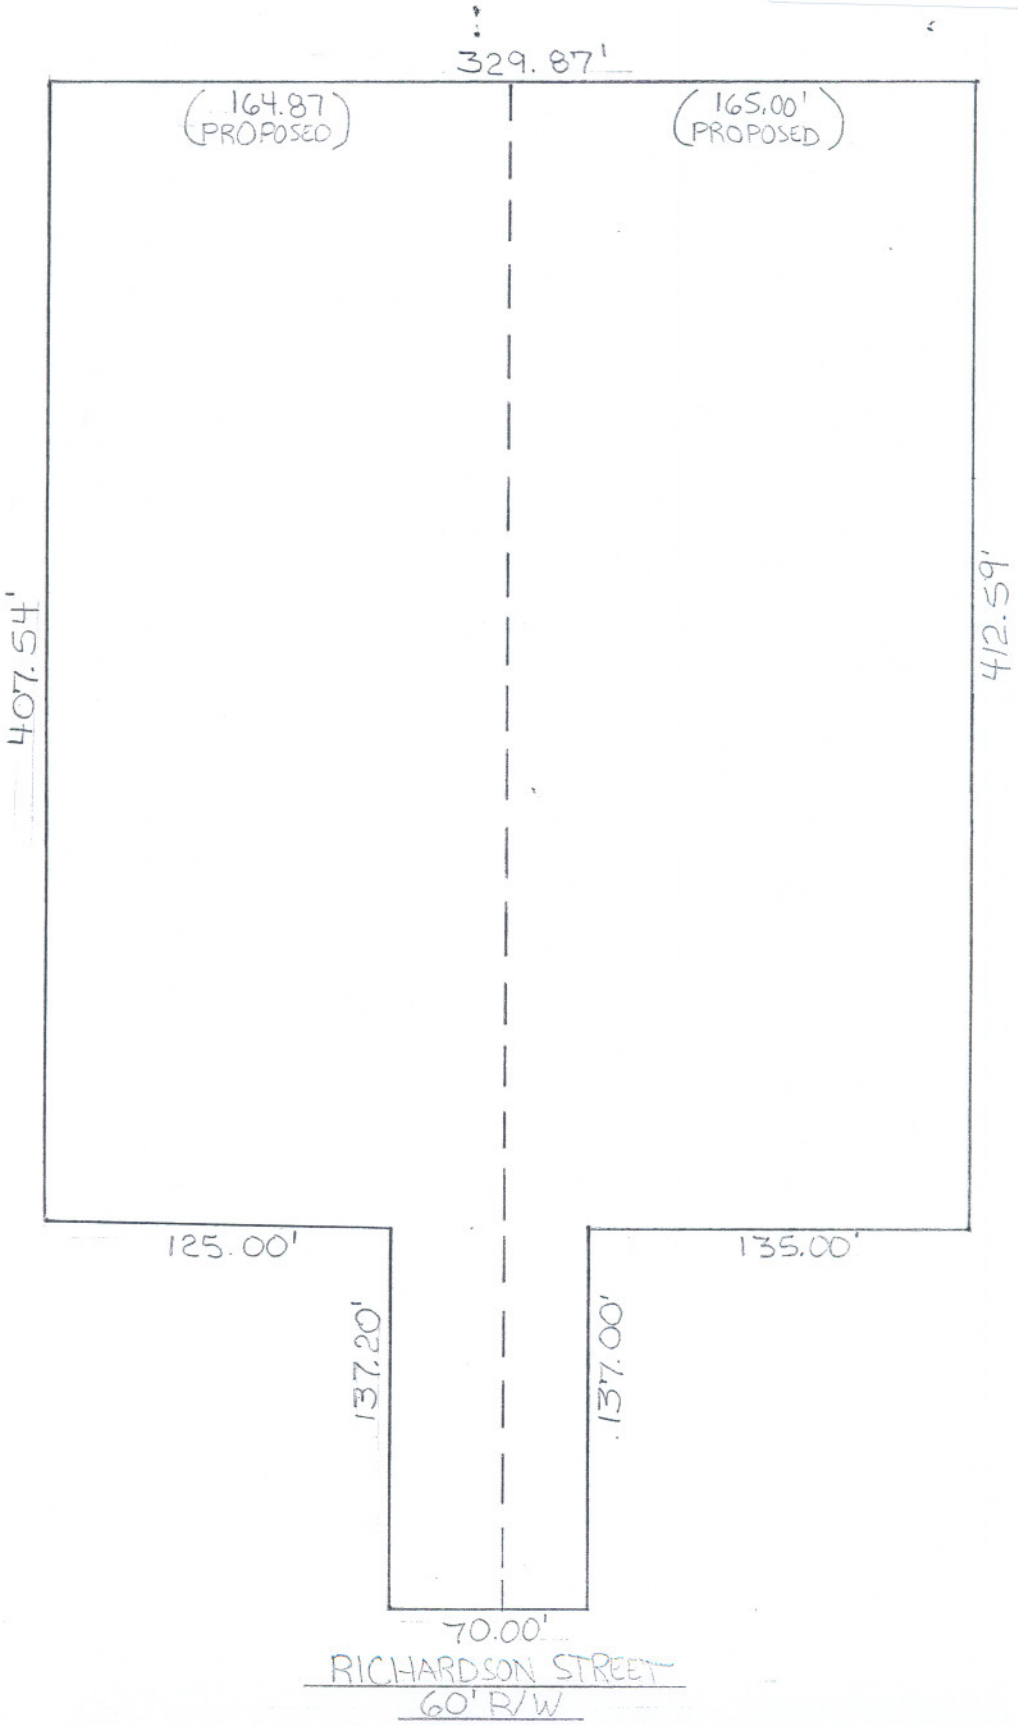
2007-SX-010
Proposed Site Plan