Surveyors
& Land Planners

Benchmark
Surveying & Land Planning, Inc.

7200 Chumuckla Highway
Pace, Florida 32571
(850) 994-4882
FAX 995-9612

T

2007-SX-013
Survey

Land Planning • Wetland Surveying

FIELD DATE: 07/30/07 TYPE SURVEY: LAND BOUNDARY & IMPROVEMENTS SURVEY NO.: 07-709

SHEET 1 OF 2

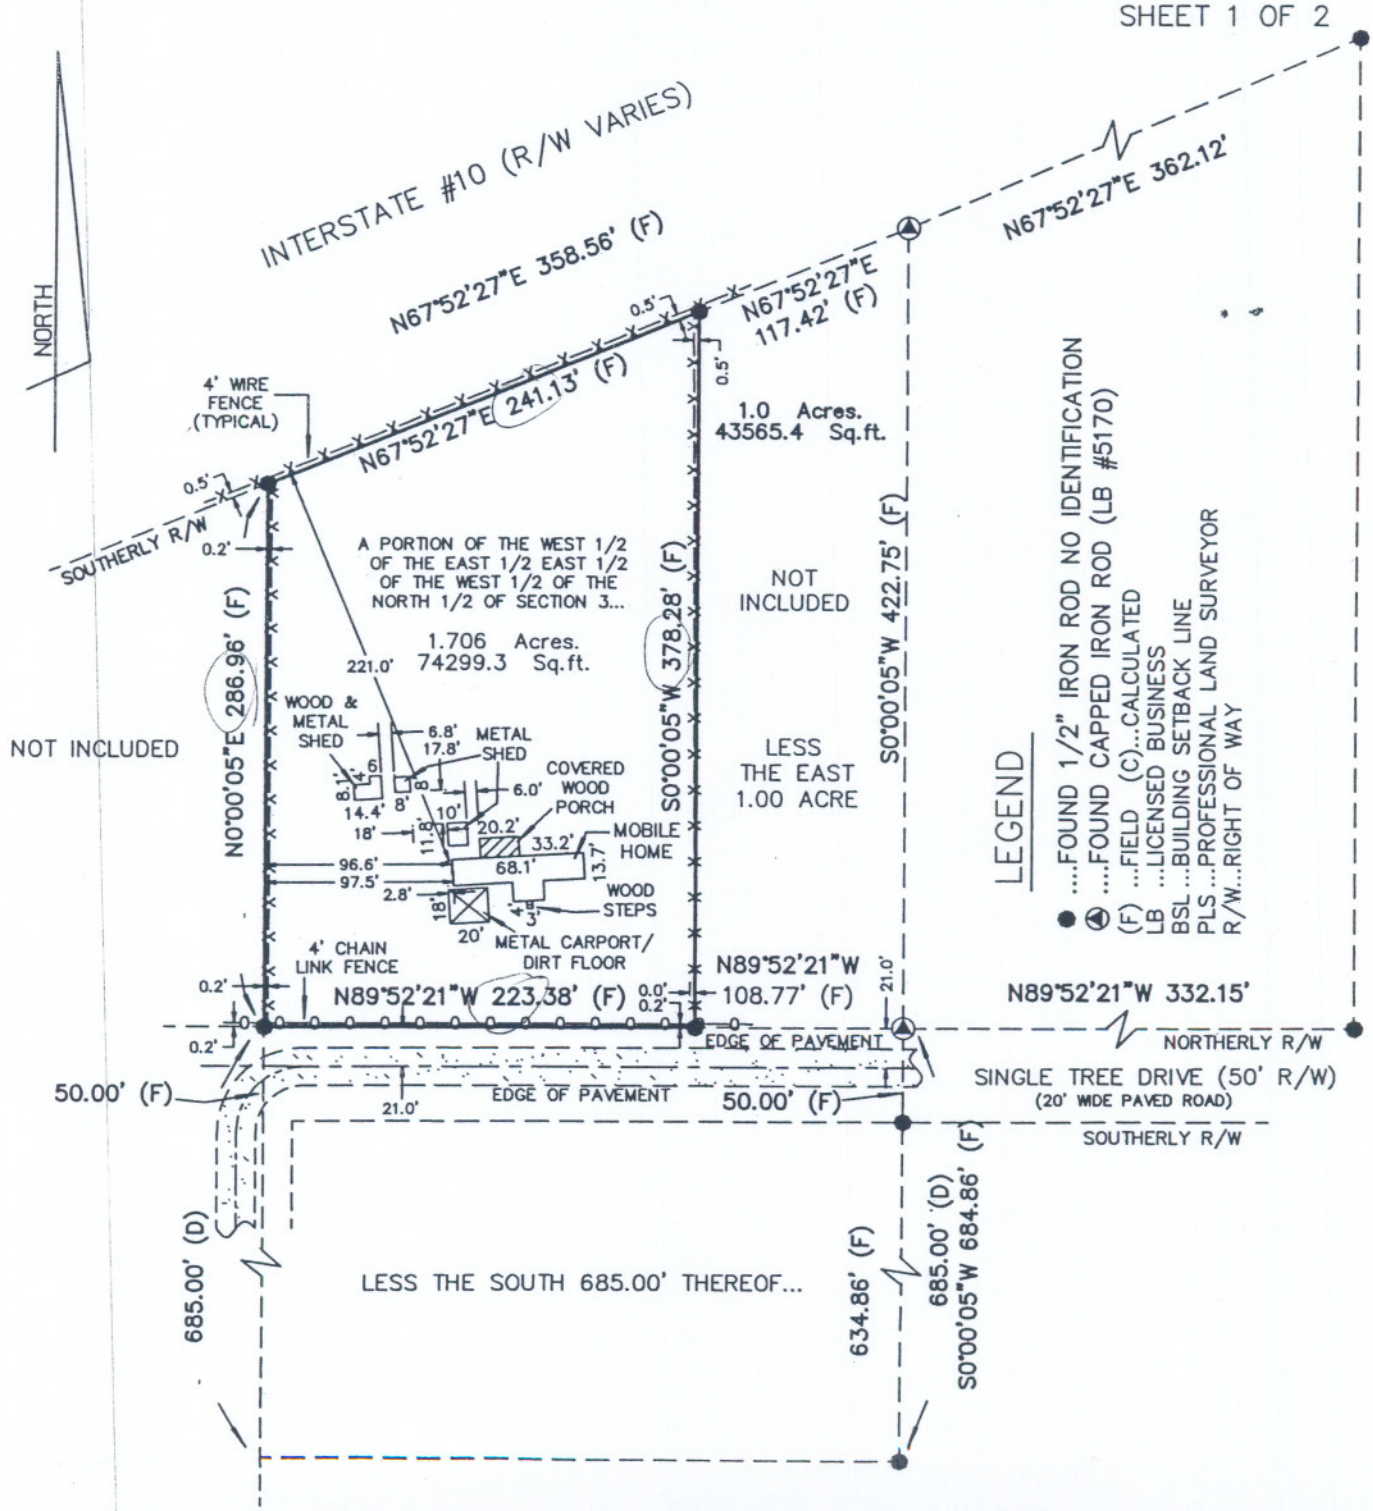

© COPYRIGHT BY BENCHMARK SURVEYING & LAND PLANNING, INC.
THIS MAP IS PROTECTED BY THE STATE AND FEDERAL COPYRIGHT ACTS. IT IS INTENDED FOR THE ORIGINAL PROJECT IT WAS ORDERED FOR. UNAUTHORIZED REPRODUCTION, IN WHOLE OR IN PART, IS NOT PERMITTED. THIS SURVEY CANNOT BE USED FOR THE BENEFIT OF ANY OTHER PERSON, COMPANY, FIRM, OR FINANCIAL TRANSACTION WITHOUT WRITTEN CONSENT BY THE COPYRIGHT OWNER.

NOTE: THE SURVEY SHOWN WAS BASED ON EXISTING FIELD MONUMENTATION.

NOTE: MAY BE SUBJECT TO REQUIREMENTS AS ESTABLISHED BY THE SANTA ROSA COUNTY LAND DEVELOPEMENT CODE

THIS IS TO CERTIFY THAT

2007-SX-013
Proposed Site Plan

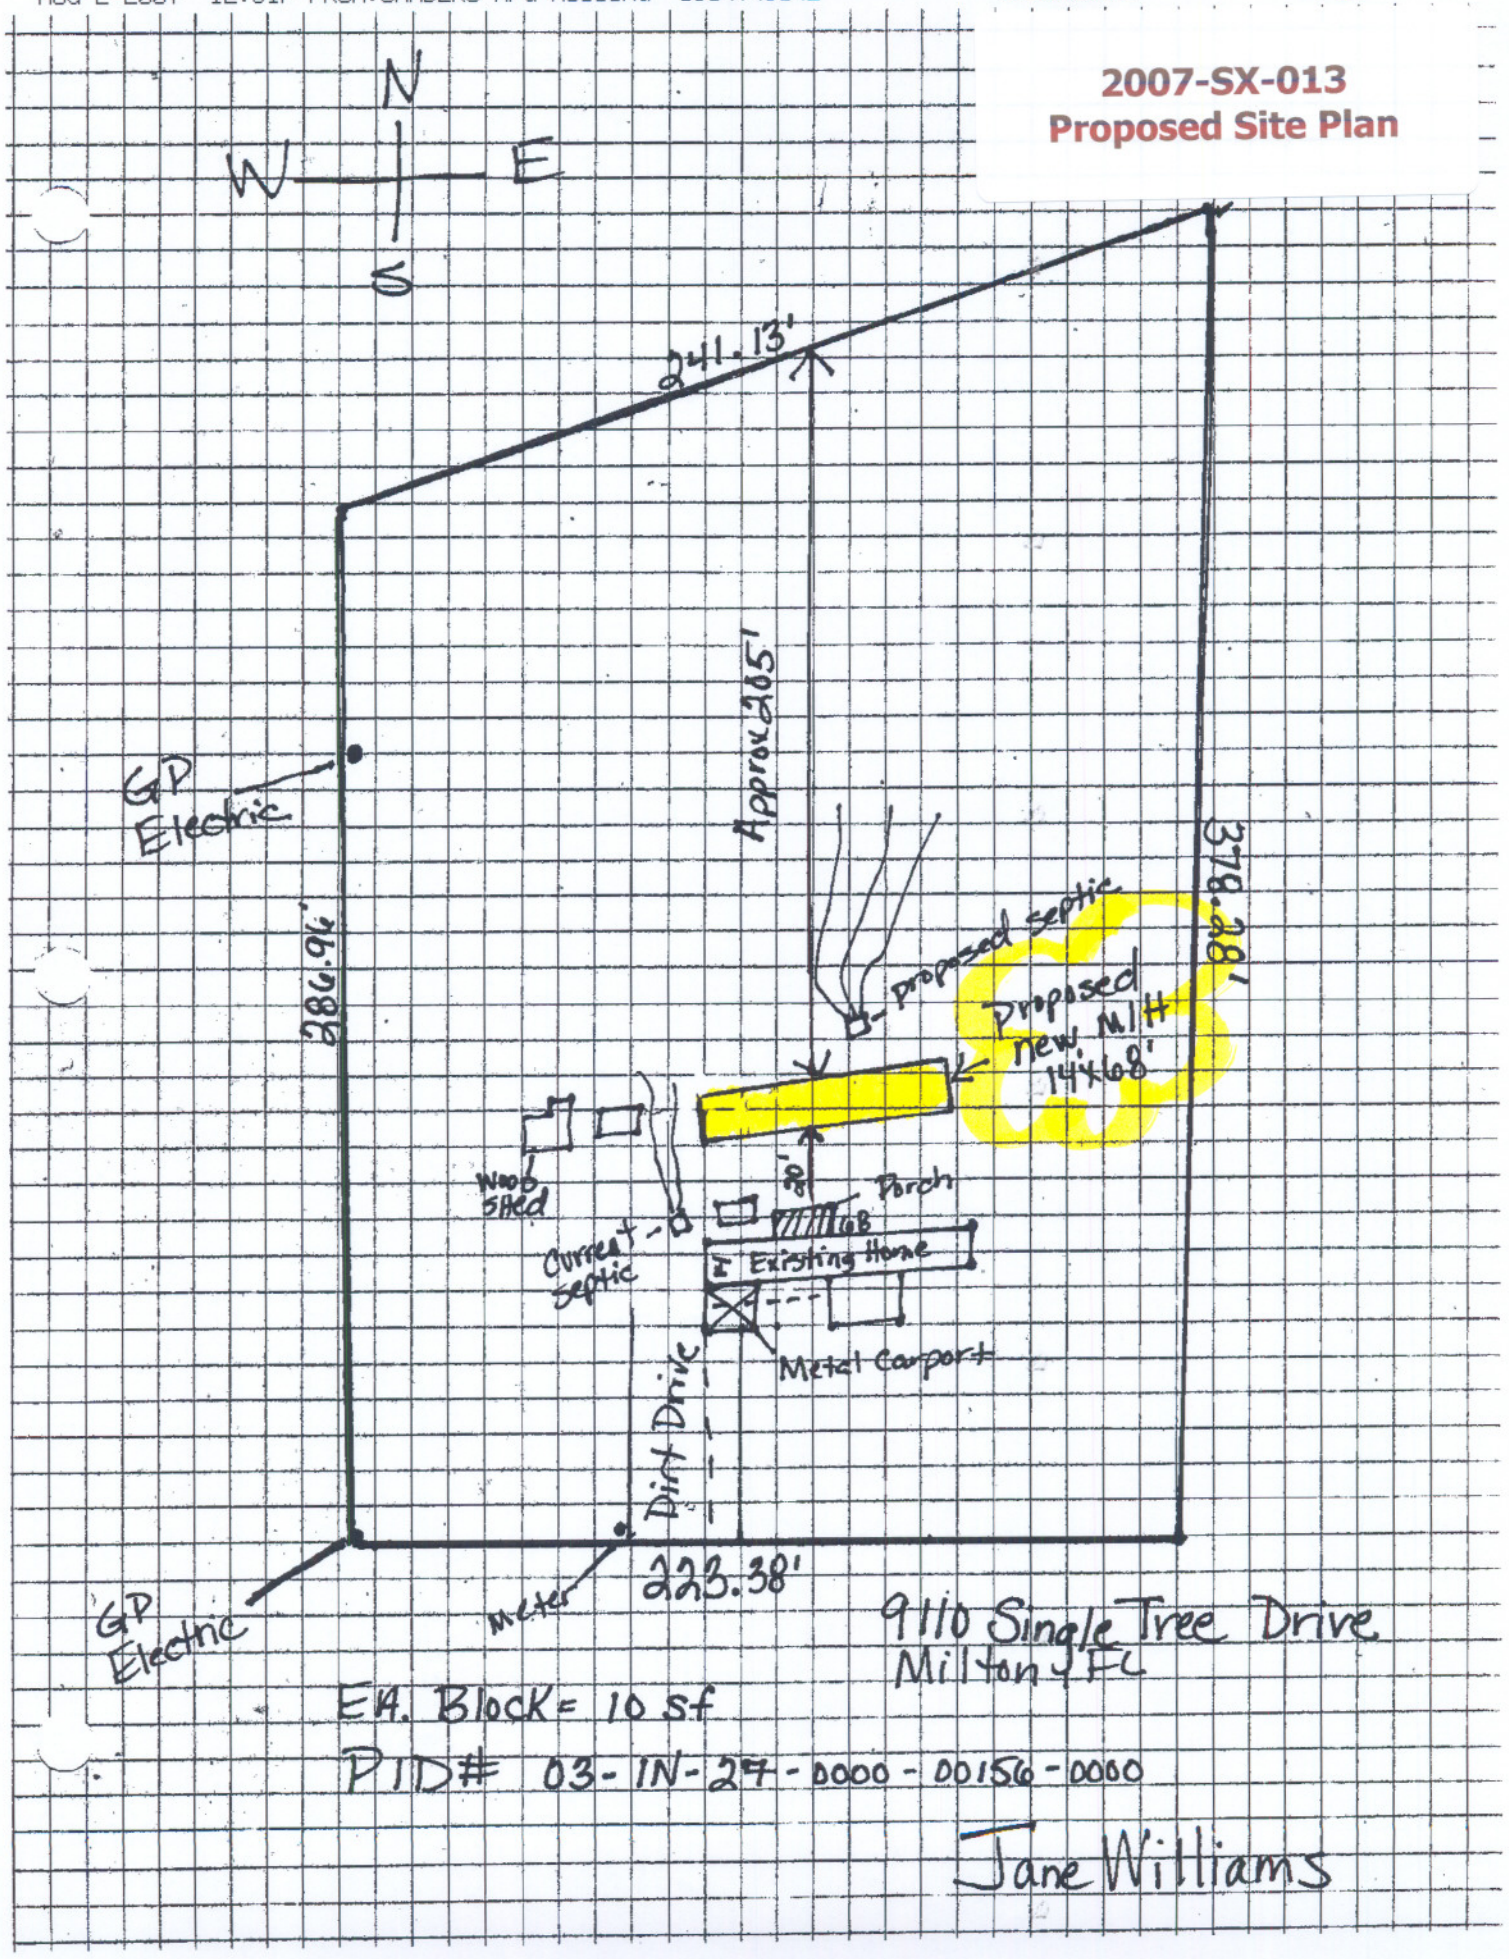

9110 Single Tree Drive
Milton, FL

EA. Block = 10 sf

PID# 03-1N-27-0000-00156-0000

Jane Williams