NORTHWEST FLORIDA LAND SURVEY
5800 N. "W" Street
Pensacola, FL 32505
(850) 432-1052
A PROFESSIONAL SERVICE OR

2007-SX-014
Proposed Parcel with road frontage

PREPARED FOR: RON CARNLEY
REQUESTED BY: RON CARNLEY
JOB NO.: [illegible]
DATE: JULY 31, 2007

PROPERTY ADDRESS:

SCALE: 1" = 40'

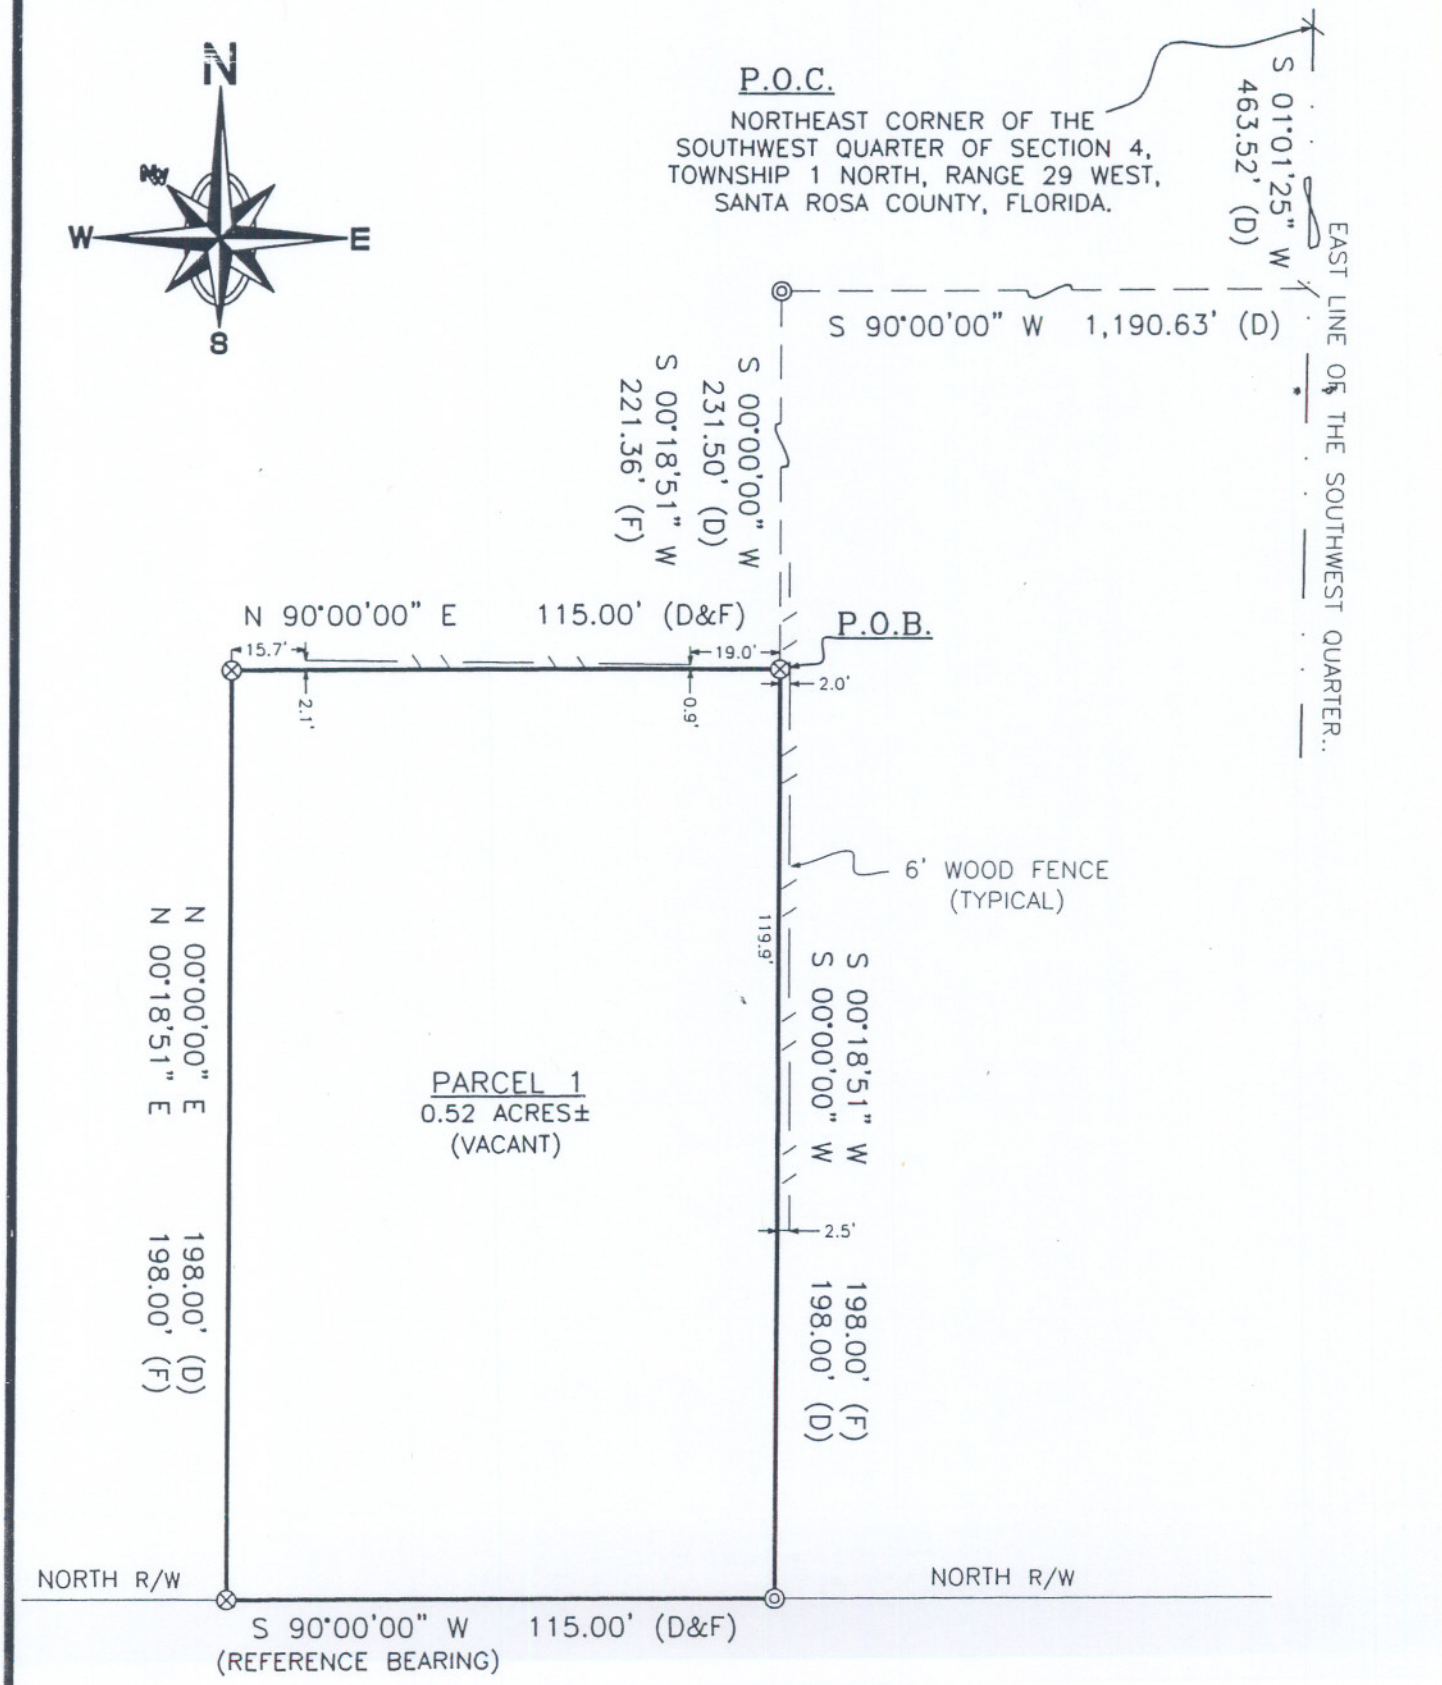

NORTHWEST FLORIDA LAND SURVEYI
5800 N. "W" Street
Pensacola, FL 32505
(850) 432-1052
A PROFESSIONAL SERVICE ORGA

2007-SX-014
Proposed Parcel
WITHOUT road frontage

PREPARED FOR: RON CARNLEY

REQUESTED BY: RON CARNLEY

DATE: JULY 31, 2007

PROPERTY ADDRESS:
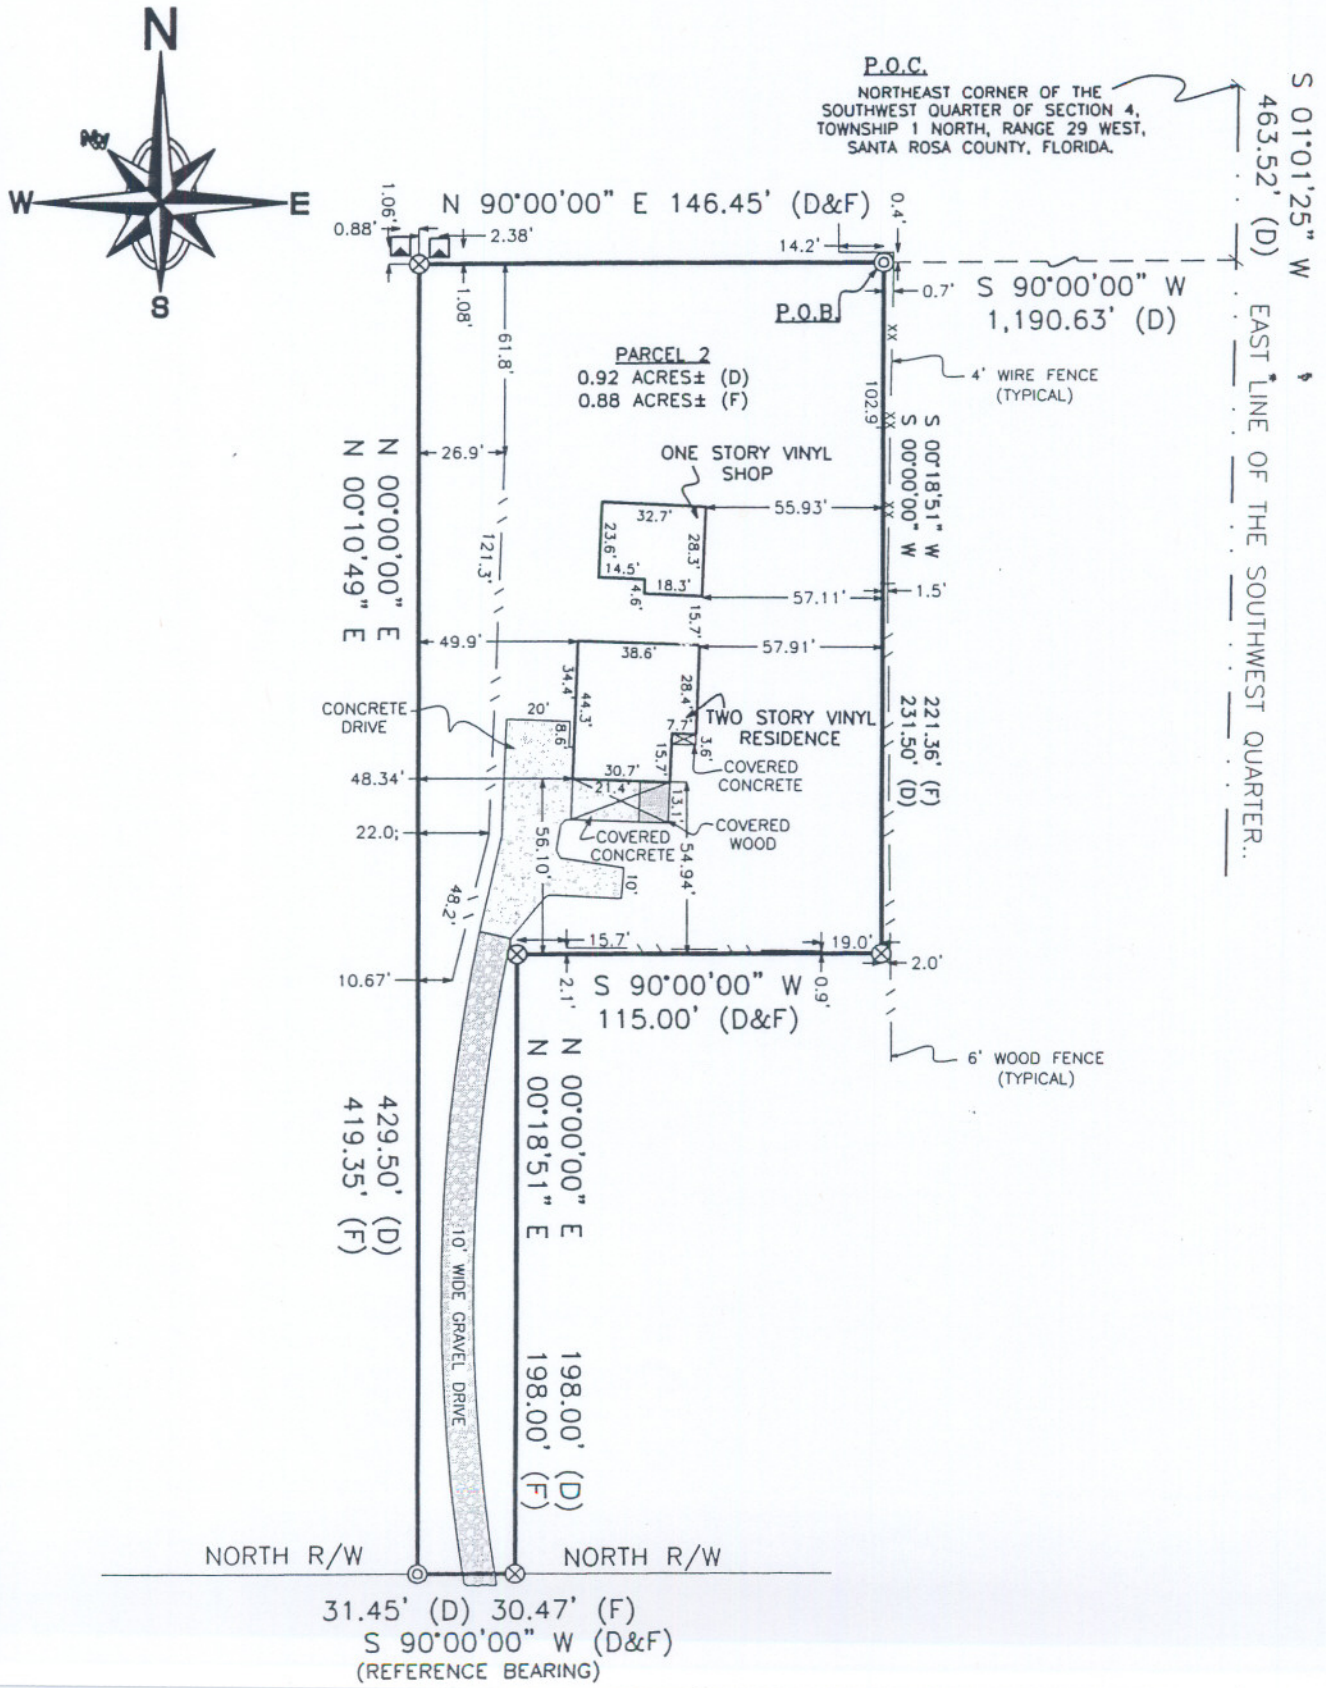
SCALE: 1" = 60'