N2679J

NORTHWEST FLORIDA ENGINEERING & S
1500 N. Palafox St., Pensacola, FL. 32501 904-43
105 Willing Street, Milton, FL 32570 904-626-9

2007-V-081
Survey

SURVEY FOR: PAULA MCGUIRE/REMAX HORIZONS REALTY

REQUESTED BY: PAULA MCGUIRE/REMAX HORIZONS REALTY

JOB NO.:

DATE: 18 APRIL 1997

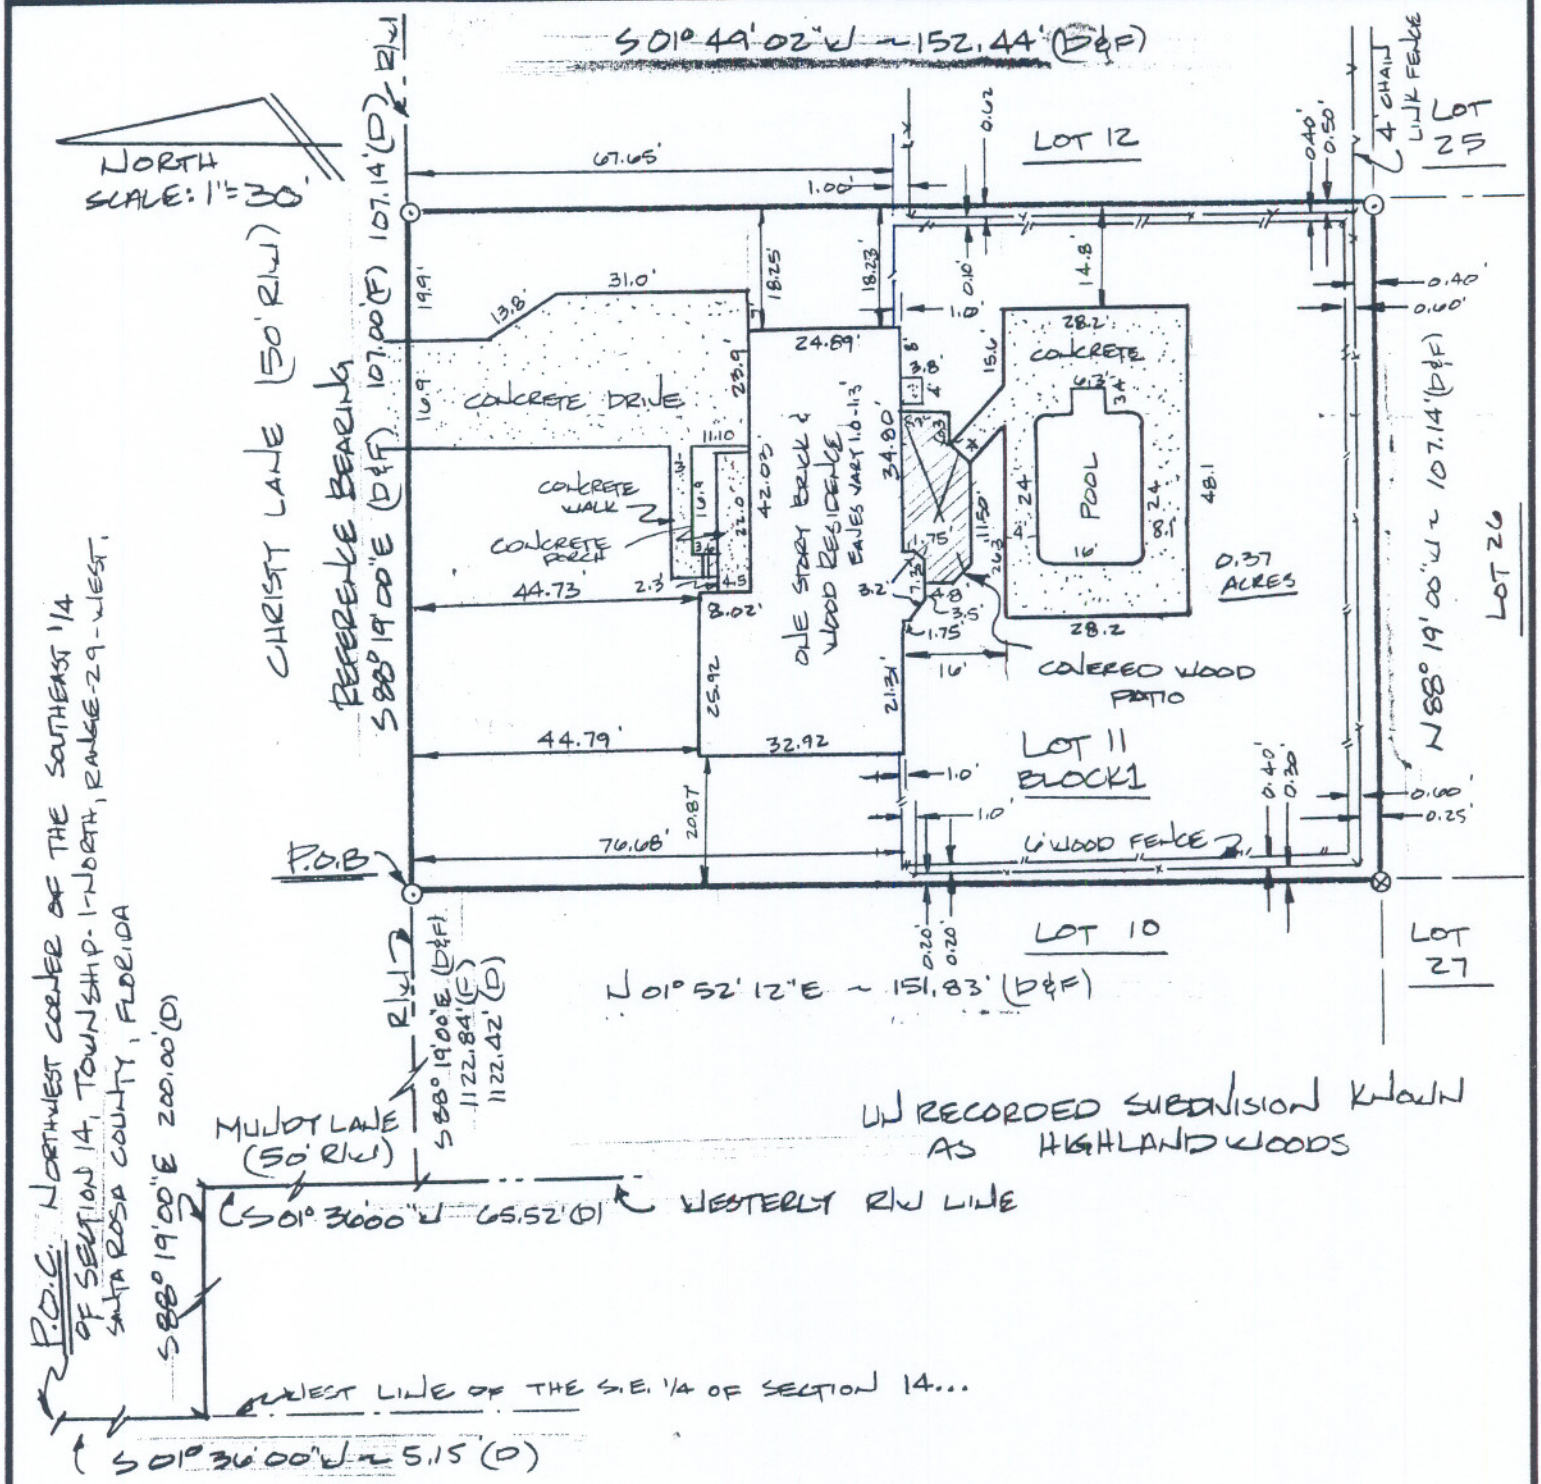

1500 N. Palafox St., Pensacola, FL. 32501 904-432-1052 Fax 433-6049
105 Willing Street, Milton, FL 32570 904-626-9

2007-V-081
Proposed Site Plan

SURVEY FOR: PAULA MCGUIRE/REMAX HORIZONS REALTY

REQUESTED BY: PAULA MCGUIRE/REMAX HORIZONS REALTY

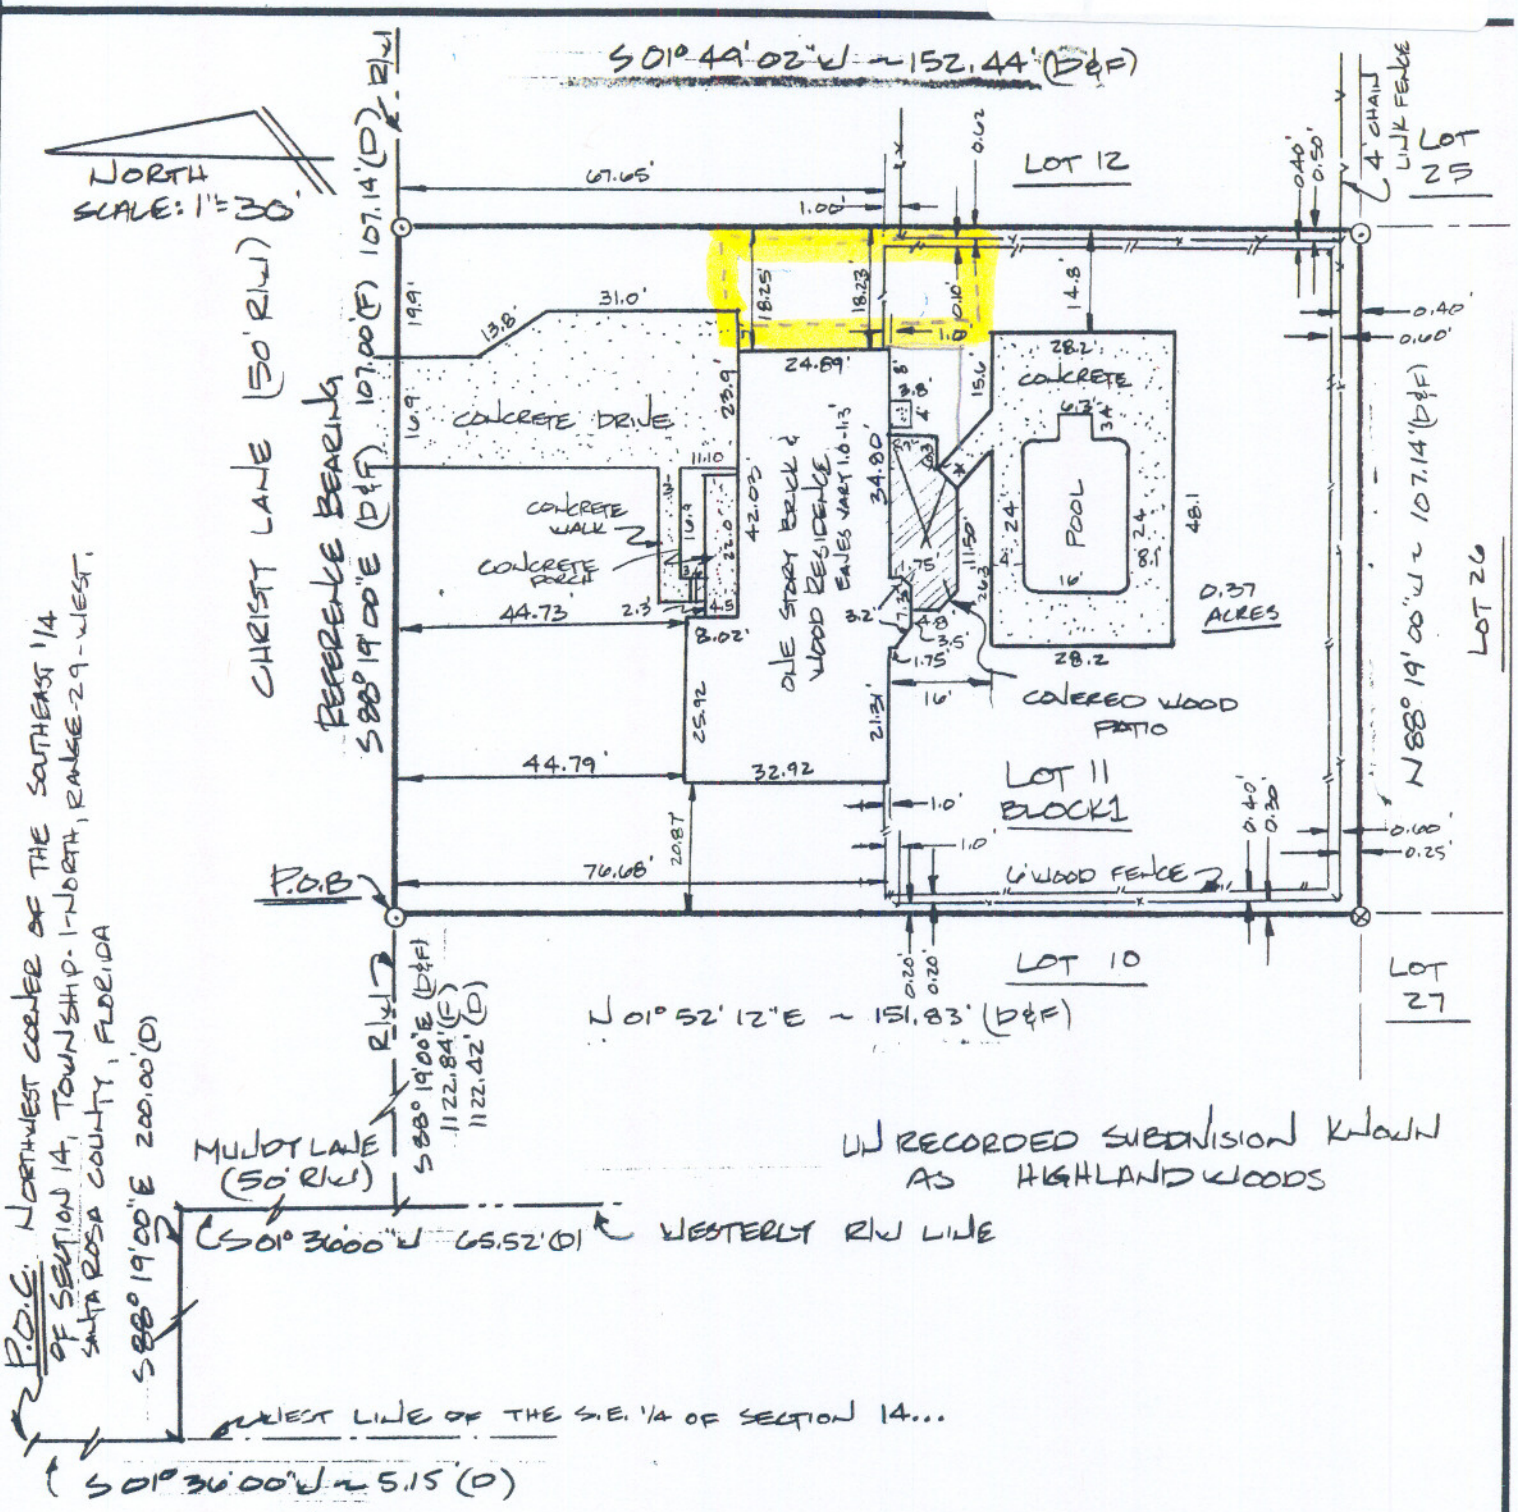

FIELD DATE: 4-10-07